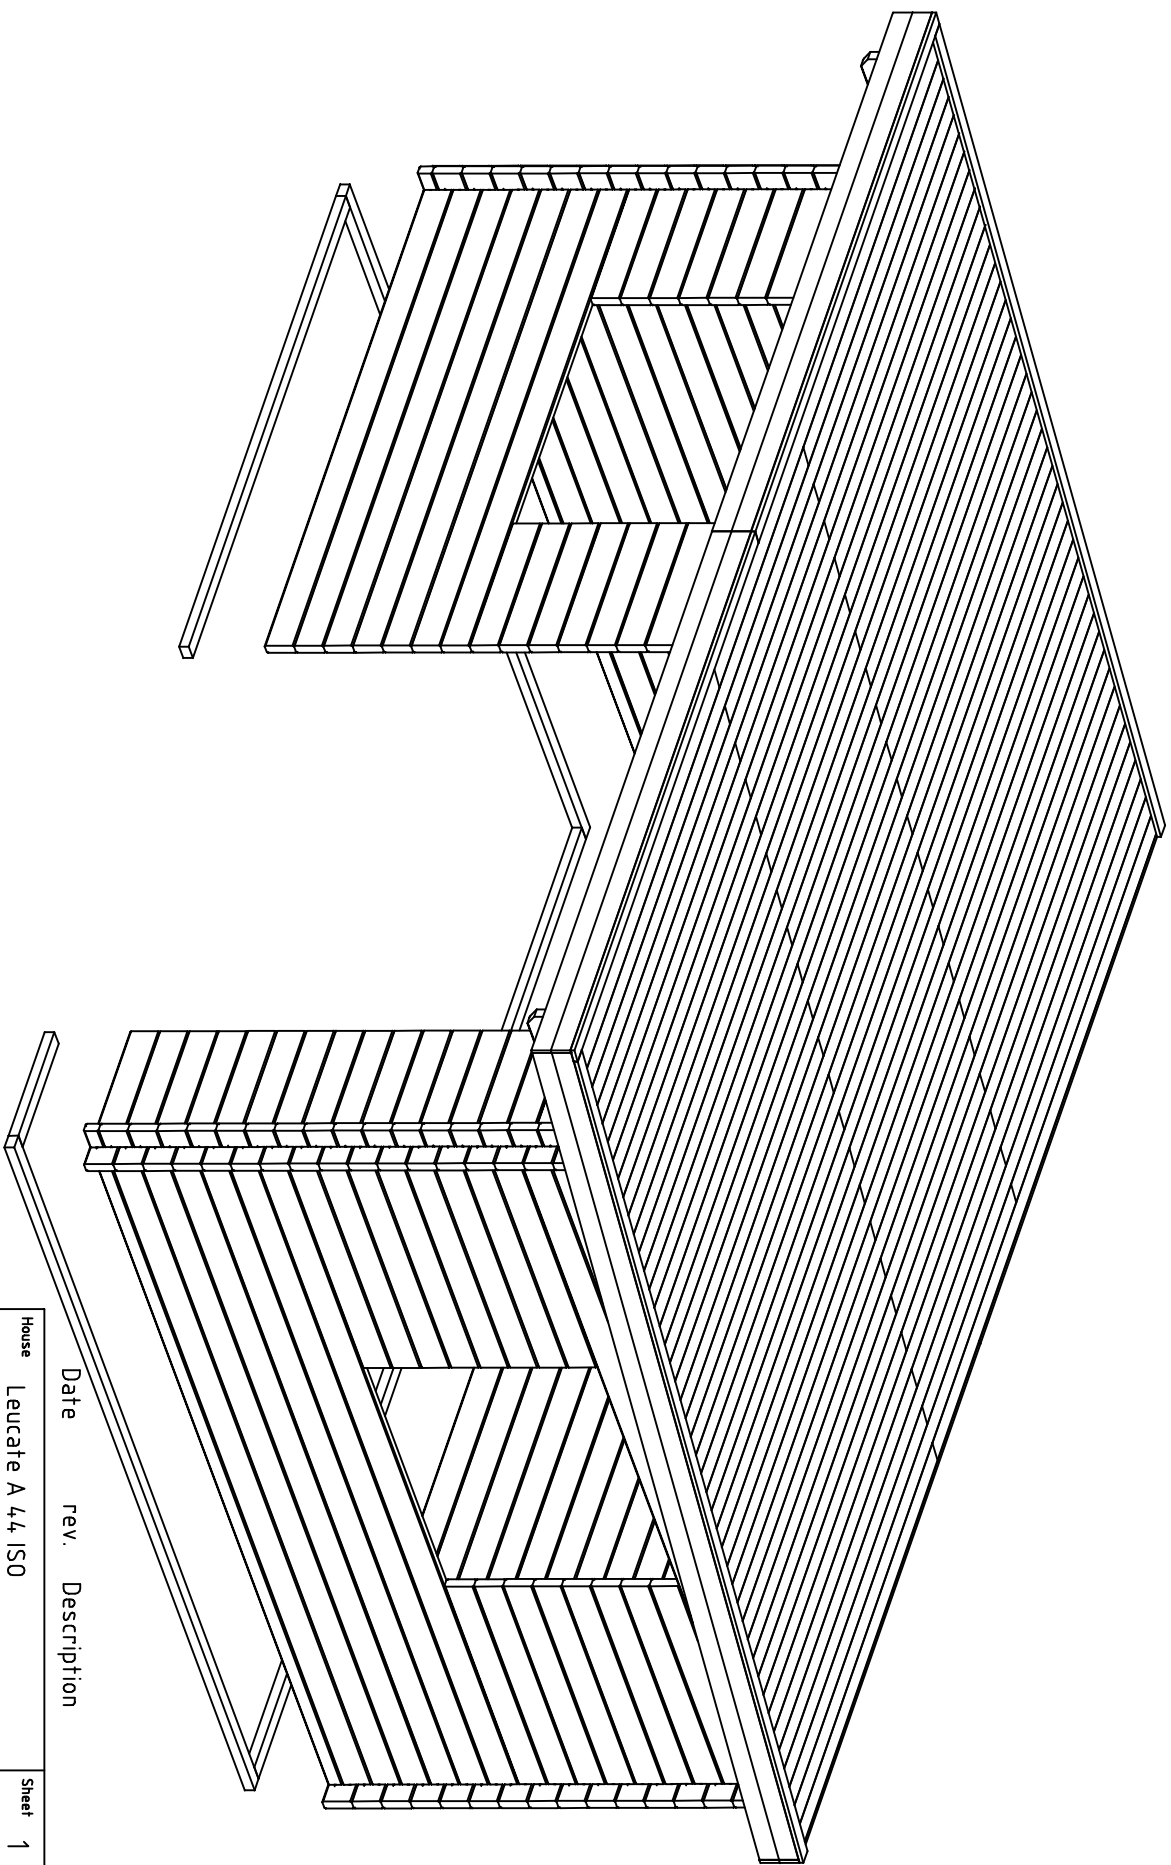
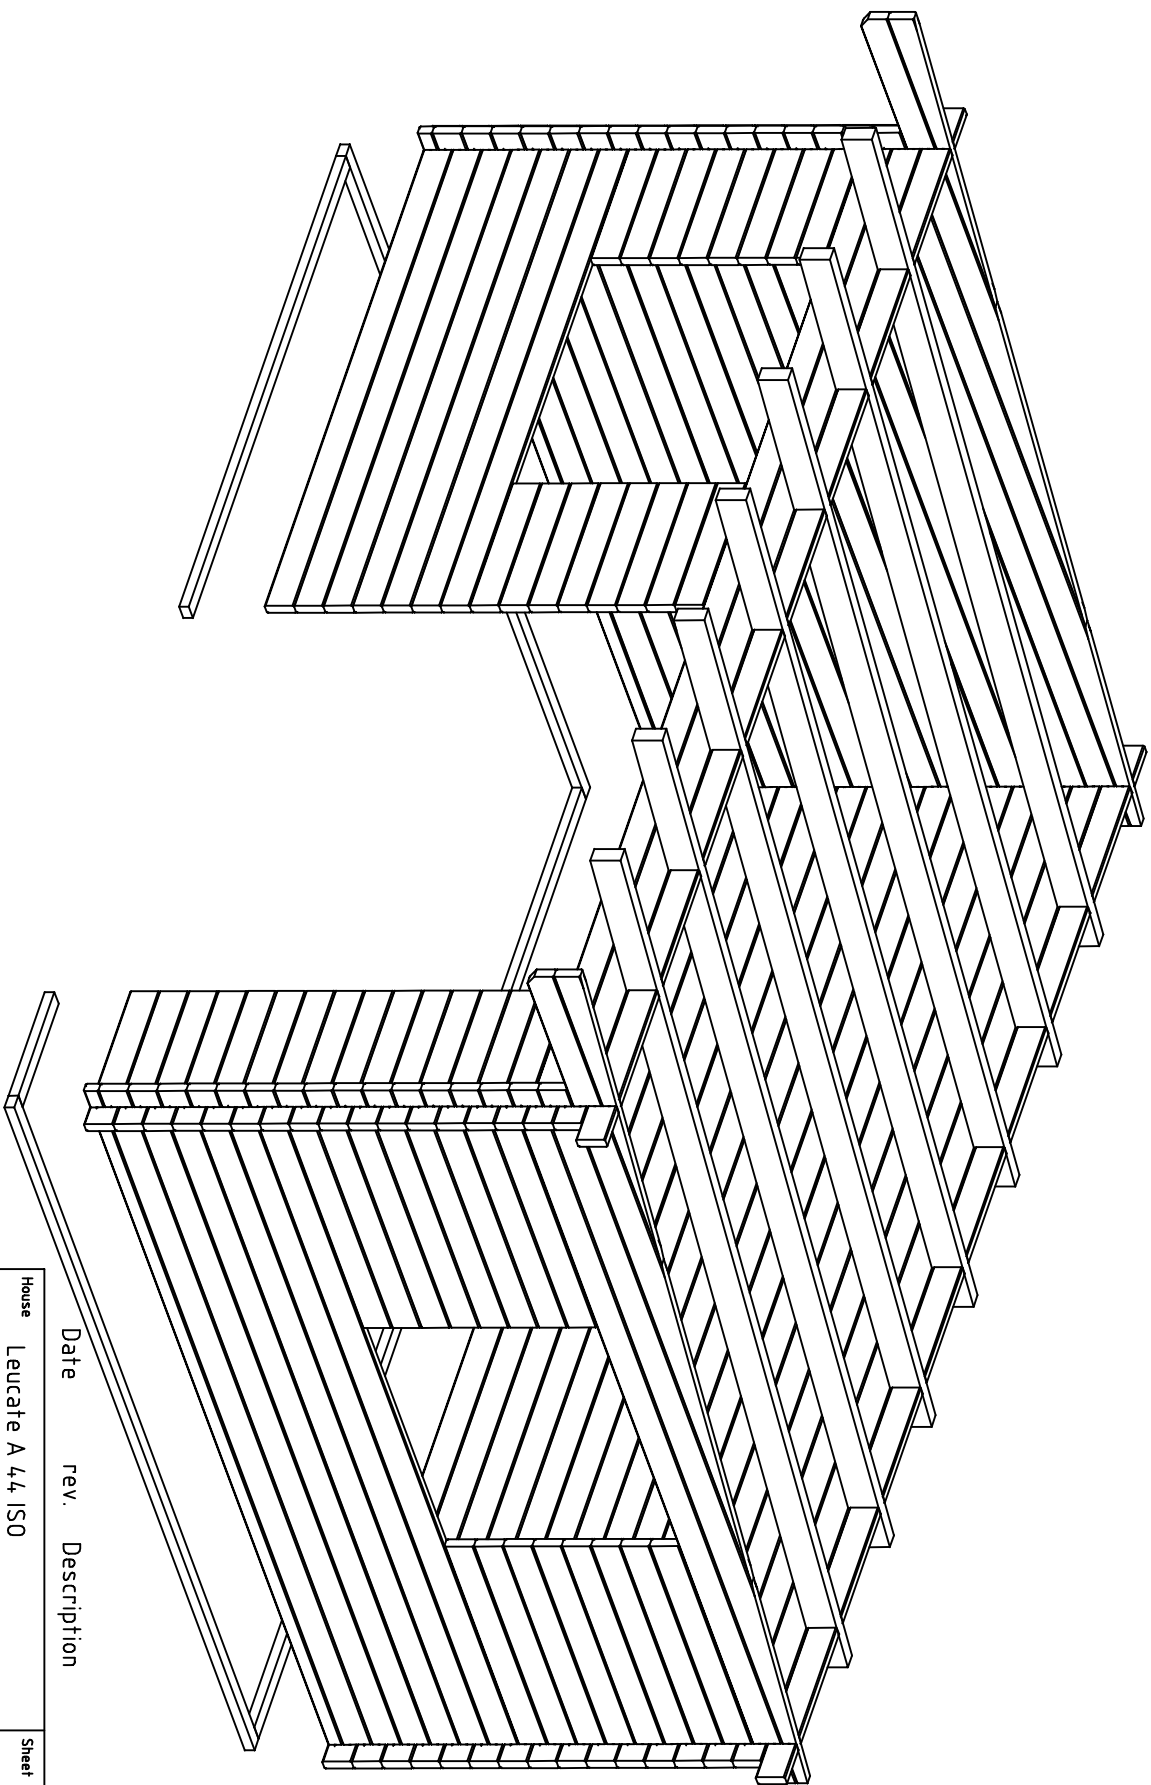





Date rev. Description

|          |                   |       |                          |
|----------|-------------------|-------|--------------------------|
| House    | Leucate A 4,4 ISO | Sheet | 1                        |
| Drawing  | 3D                | Scale |                          |
| Material | 4,4x135           | Date  | 29.09.2017               |
| Drawer   | RP                | File  | Leucate A 4,4 ISO 3D.dwg |




Date rev. Description


|          |                   |       |                          |
|----------|-------------------|-------|--------------------------|
| House    | Leucate A 4,4 ISO | Sheet | 2                        |
| Drawing  | 3D                | Scale |                          |
| Material | 4,4x135           | Date  | 29.09.2017               |
| Drawer   | RP                | File  | Leucate A 4,4 ISO 3D.dwg |

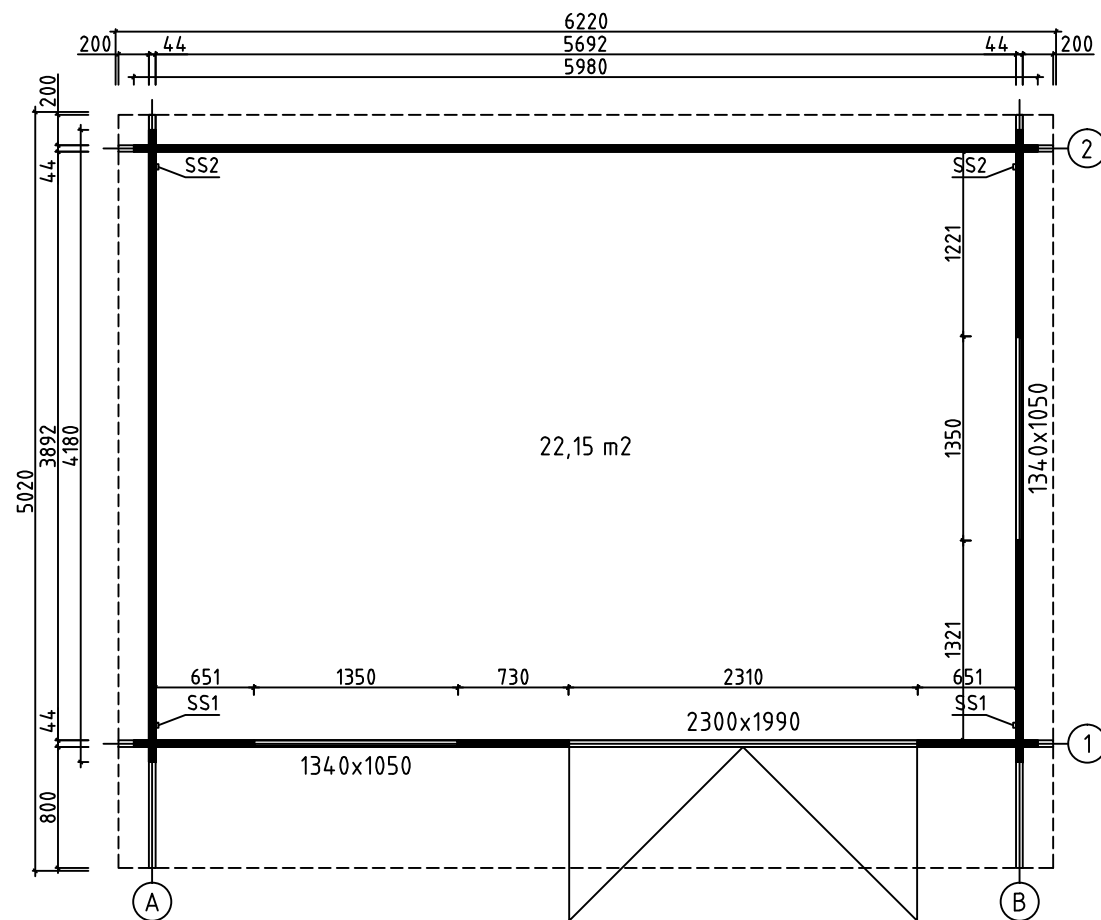



|          |                  |       |                      |
|----------|------------------|-------|----------------------|
| House    | Leucate A 44 ISO | Sheet | 3                    |
| Drawing  | PLAN DE MASSE    | Scale | 1:50                 |
| Material | 44x135           | Date  | 29.09.2017           |
| Drawer   | RP               | File  | Leucate A 44 ISO.dwg |

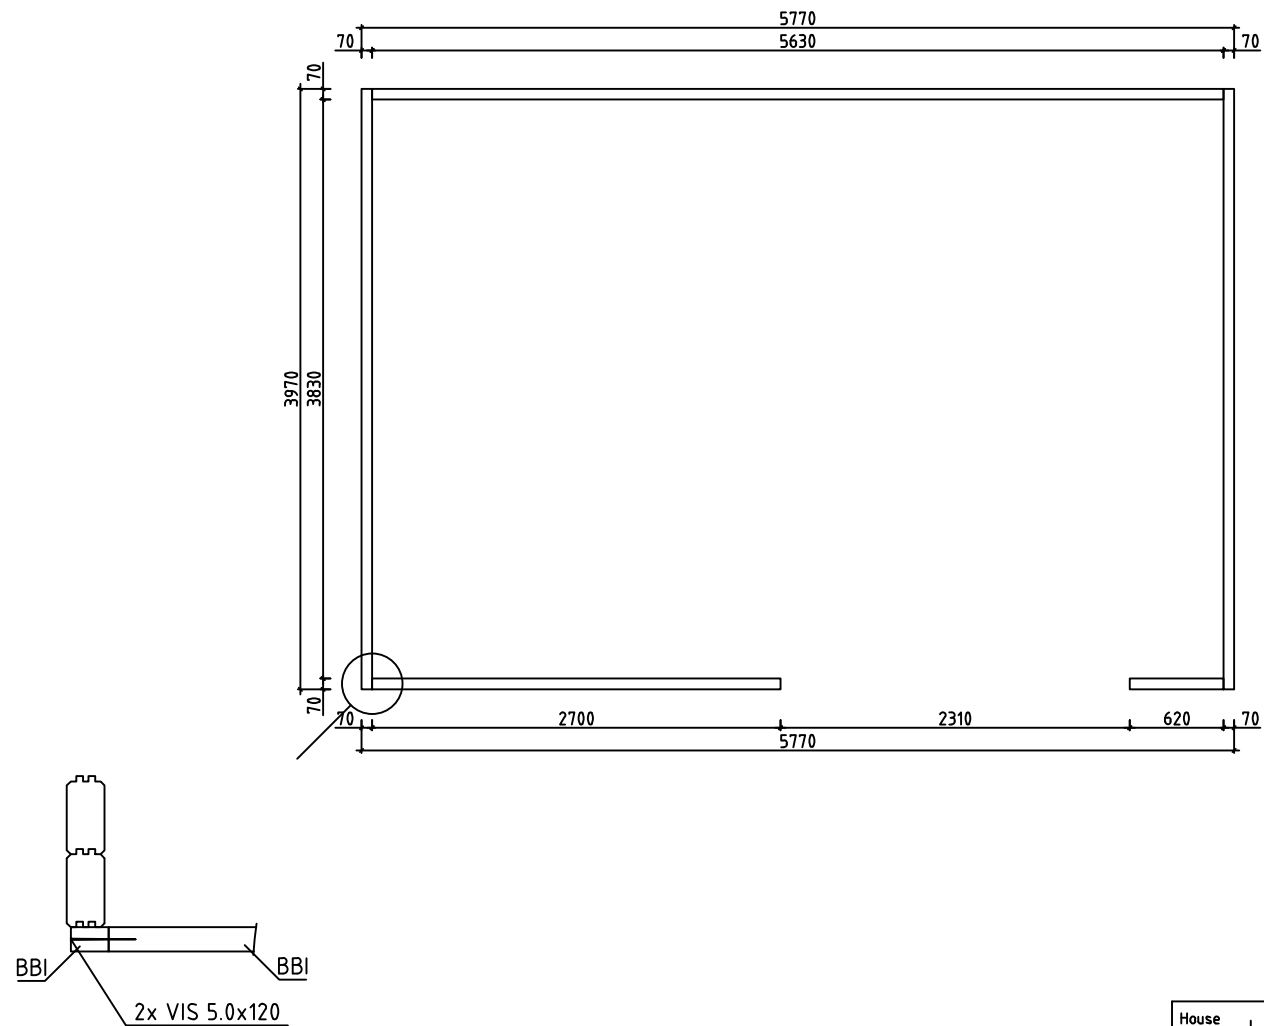


|          |                  |       |                      |
|----------|------------------|-------|----------------------|
| House    | Leucate A 44 ISO | Sheet | 4                    |
| Drawing  | LAMBOURDES       | Scale | 1:50                 |
| Material | 70x45            | Date  | 29.09.2017           |
| Drawer   | RP               | File  | Leucate A 44 ISO.dwg |

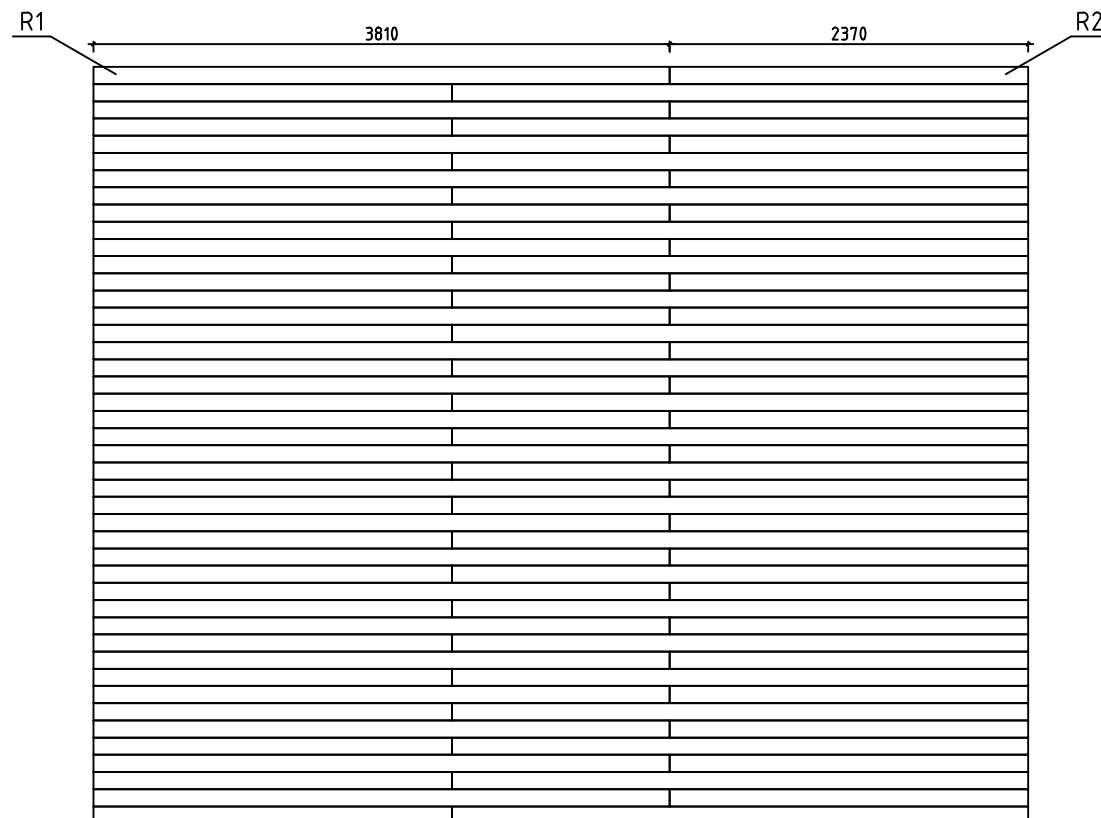




|          |                  |       |                      |
|----------|------------------|-------|----------------------|
| House    | Leucate A 44 ISO | Sheet | 5                    |
| Drawing  | VOLIGES          | Scale | 1:50                 |
| Material | 18x114           | Date  | 29.09.2017           |
| Drawer   | RP               | File  | Leucate A 44 ISO.dwg |

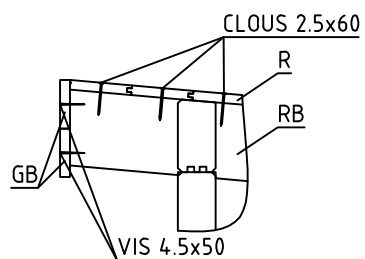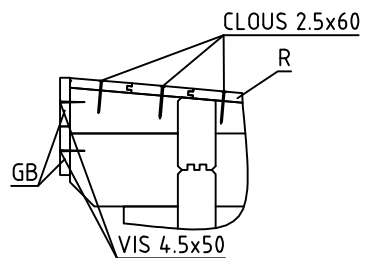


Mur A ↗

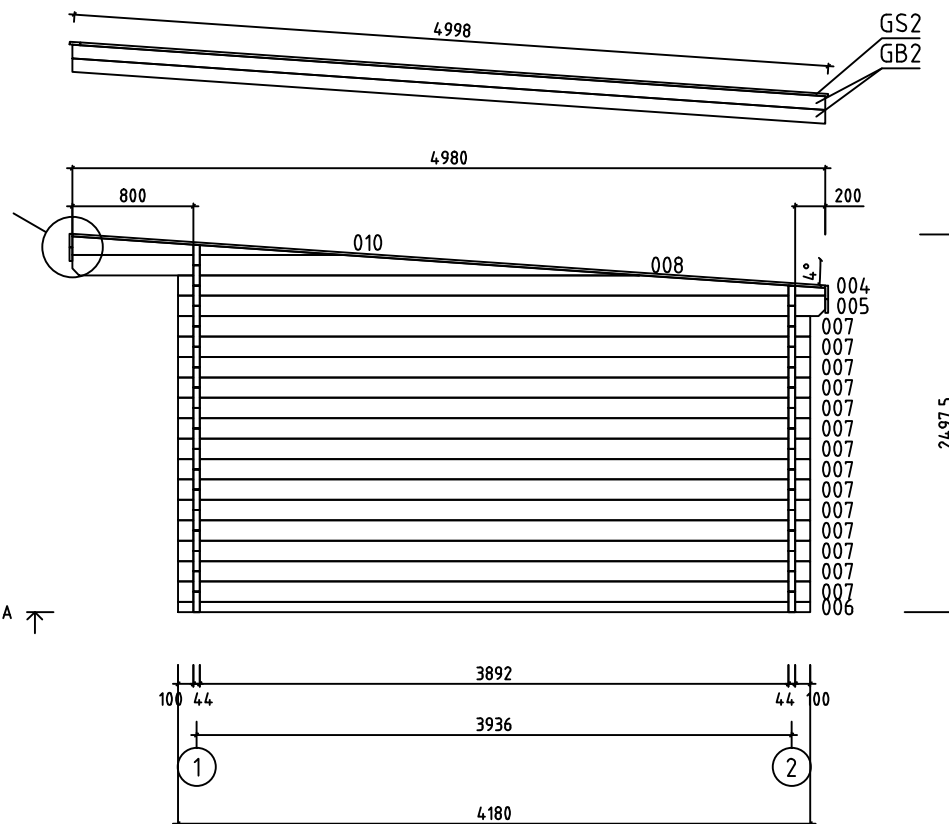



|          |                  |       |                      |
|----------|------------------|-------|----------------------|
| House    | Leucate A 44 ISO | Sheet | 6                    |
| Drawing  | MUR A            | Scale | 1:50                 |
| Material | 44x135           | Date  | 29.09.2017           |
| Drawer   | RP               | File  | Leucate A 44 ISO.dwg |
















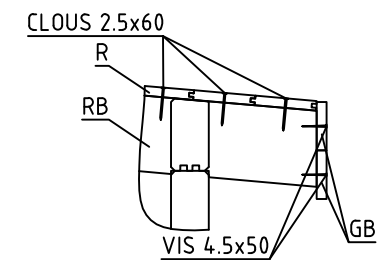
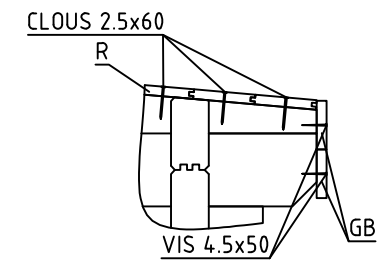
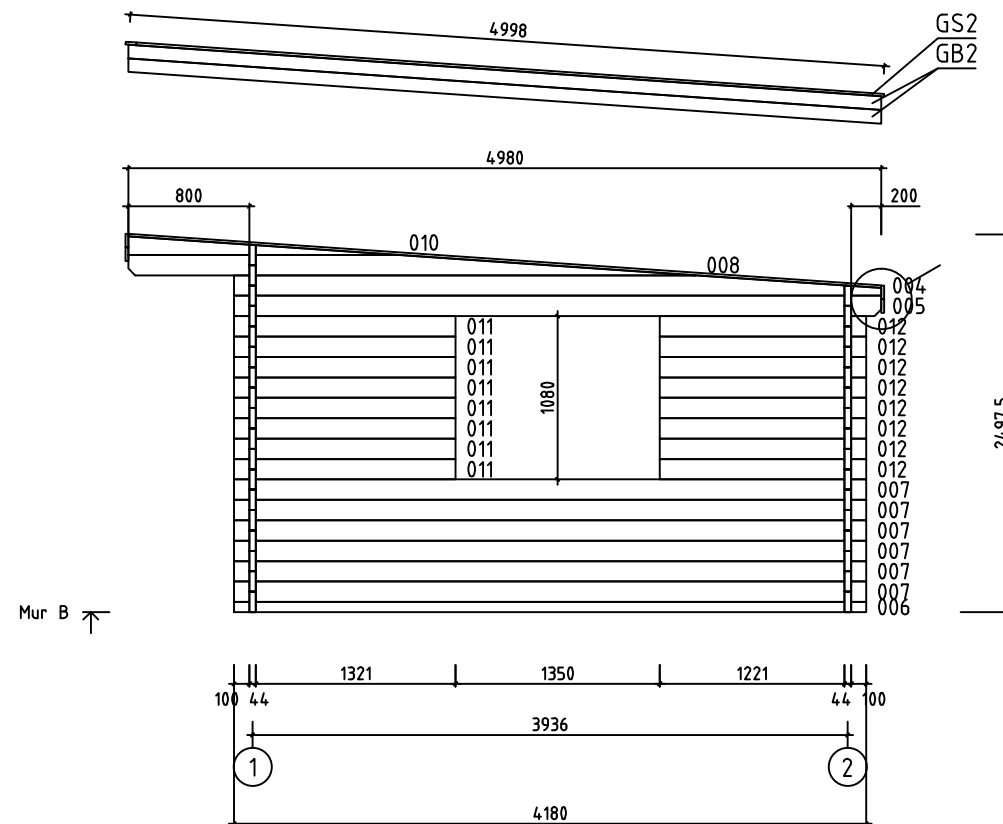


|          |                  |       |                      |
|----------|------------------|-------|----------------------|
| House    | Leucate A 44 ISO | Sheet | 7                    |
| Drawing  | MUR B            | Scale | 1:50                 |
| Material | 44x135           | Date  | 29.09.2017           |
| Drawer   | RP               | File  | Leucate A 44 ISO.dwg |

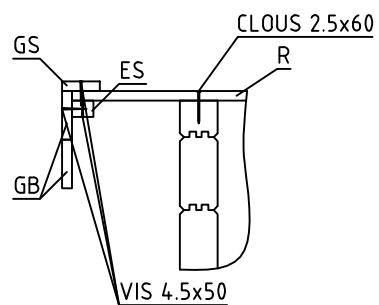


|          |                  |       |                      |
|----------|------------------|-------|----------------------|
| House    | Leucate A 44 ISO | Sheet | 8                    |
| Drawing  | MUR 1            | Scale | 1:50                 |
| Material | 44x135           | Date  | 29.09.2017           |
| Drawer   | RP               | File  | Leucate A 44 ISO.dwg |

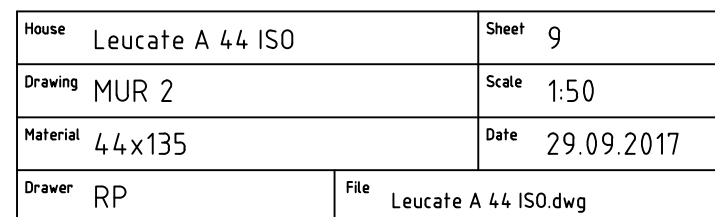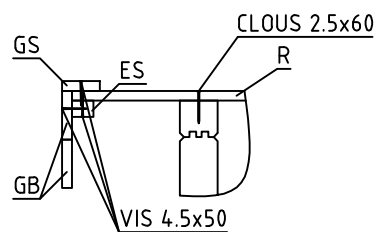
              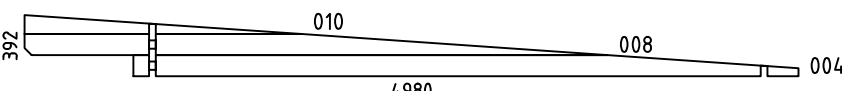   
| Pos                    | Spécification   | PZS          | Profile (mm)              | L (mm)   |
|------------------------|---|--------------|---------------------------|----------|
| 001                    | MADRIER DE RÉSERVE<br>100 5692 100<br> | 1            | 44x135                    | 5980     |
| 002                    | 100 5692 100 PM<br>                    | 2            | 44x135                    | 5980     |
| 003                    | 100 5692 100<br>                       | 15           | 44x135                    | 5980     |
| 005                    | 100 3892 200<br>                        | 2            | 44x135                    | 4280     |
| 006                    | 100 3892 100<br>                        | 2            | 44x68                     | 4180     |
| 007                    | 100 3892 100<br>                        | 20           | 44x135                    | 4180     |
| 009                    | 100 2731<br>                            | 7            | 44x135                    | 2875     |
| 011                    | 100 1321<br>                            | 8            | 44x135                    | 1465     |
| 012                    | 1221 100<br>                            | 8            | 44x135                    | 1365     |
| 013                    | 200 651<br>                             | 2            | 44x135                    | 895      |
| 014                    | 651 200<br>                             | 2            | 44x135                    | 895      |
| 015                    | 100 651<br>                           | 23           | 44x135                    | 795      |
| 016                    |                                       | 8            | 44x135                    | 730      |
| 017                    |                                       | 12           | 44x135                    | 650      |
| WA-1<br>WB-1           | 392 010 008 004 4980<br>             | 2            | 44x392                    | 4980     |
| HB                     | MADRIERS D'ASSEMBLAGE<br>           | 2            | 44x135                    | 300      |
| BBI2                   | LAMBOURDES<br> IMM                   | 1            | 70x45                     | 5630     |
| BBI1                   | LAMBOURDES<br> IMM                    | 2            | 70x45                     | 3970     |
| BBI3                   | LAMBOURDES<br> IMM                    | 1            | 70x45                     | 2700     |
| BBI4                   | LAMBOURDES<br> IMM                    | 1            | 70x45                     | 620      |
| RB1                    | SOLIVES DE L'ETAGE<br>               | 7            | 70x140                    | 5001     |
| R1                     | VOLIGES<br> ou                      | 44+1<br>57+1 | 18x114<br>18x88           | 3810     |
| R2                     | VOLIGES<br> ou                      | 44+1<br>57+1 | 18x114<br>18x88           | 2370     |
| GB1                    | PLANCHE DE RIVE<br>                 | 8            | 18x90                     | 3110     |
| House Leucate A 44 ISO |   | Material     | File Leucate A 44 ISO.dwg | Sheet 10 |

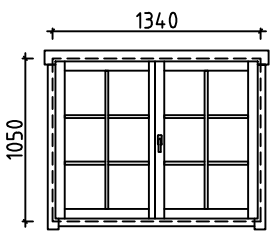

| Pos   | Spécification   | PZS                                          | Profile (mm) | L (mm)               |
|-------|---|----------------------------------------------|--------------|----------------------|
|       | <p>DOUBLE FENÊTRE (droit) AST_ISO_KP_AL_PL</p>  | <p>P</p> <p>2</p> <p>2</p> <p>4</p> <p>2</p> | 1340         | 1050                 |
| House | Leucate A 44 ISO   | Material                                     | File         | Leucate A 44 ISO.dwg |
|       |   |                                              | Sheet        | 12                   |

|      |     |      |    |
|------|-----|------|----|
| #001 |     | 5980 | 1  |
| #002 | 1,2 | 5980 | 2  |
| #003 | 1,2 | 5980 | 15 |
| #004 | A,B | 4280 | 2  |
| #005 | A,B | 4280 | 2  |
| #006 | A,B | 4180 | 2  |
| #007 | A,B | 4180 | 20 |
| #008 | A,B | 3752 | 2  |
| #009 | 1   | 2875 | 7  |
| #010 | A,B | 1784 | 2  |
| #011 | B   | 1465 | 8  |
| #012 | B   | 1365 | 8  |
| #013 | 1,2 | 895  | 2  |
| #014 | 1,2 | 895  | 2  |
| #015 | 1   | 795  | 23 |
| #016 | 1   | 730  | 8  |
| #017 | 1,2 | 650  | 12 |