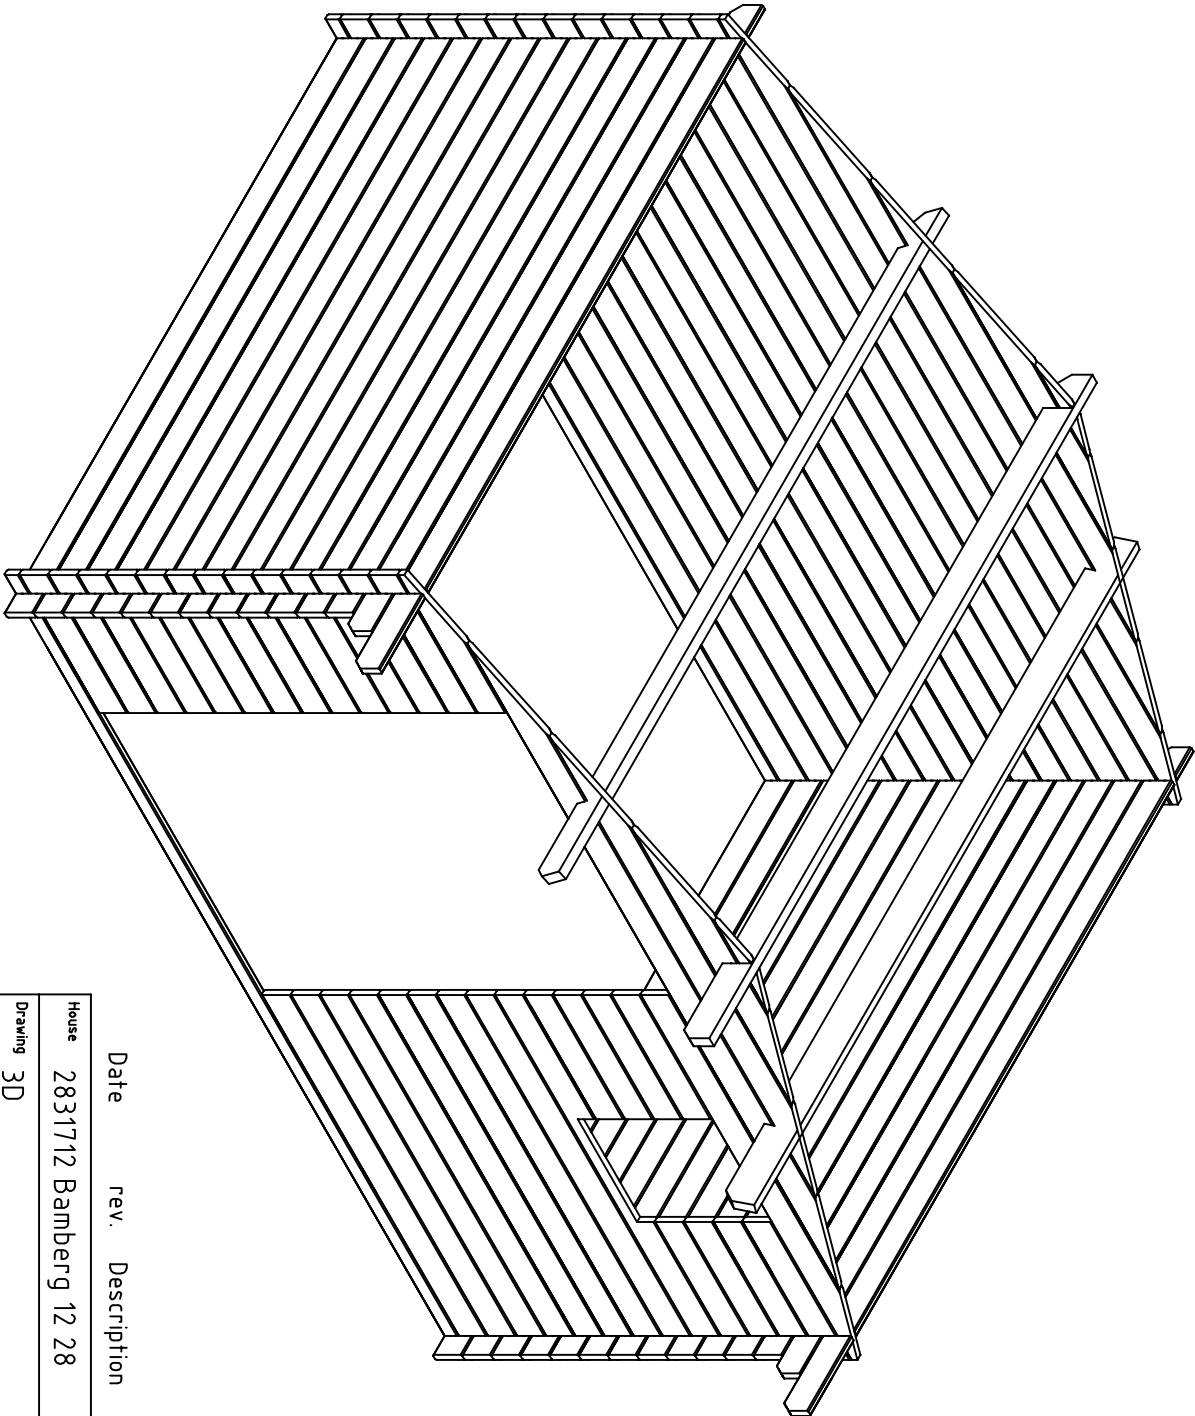






Date rev. Description V 1.0

House	2831712 Bamberg 12 28	Sheet	1
-------	-----------------------	-------	---


Drawing	3D	Scale	
---------	----	-------	--

Material	28x135	Date	16.10.2024
----------	--------	------	------------
















Drawer	K.K.	File	2831712 Bamberg 12 28 3D.dwg
--------	------	------	------------------------------

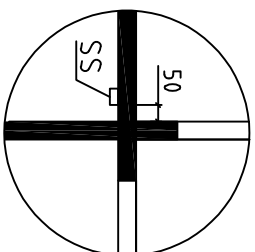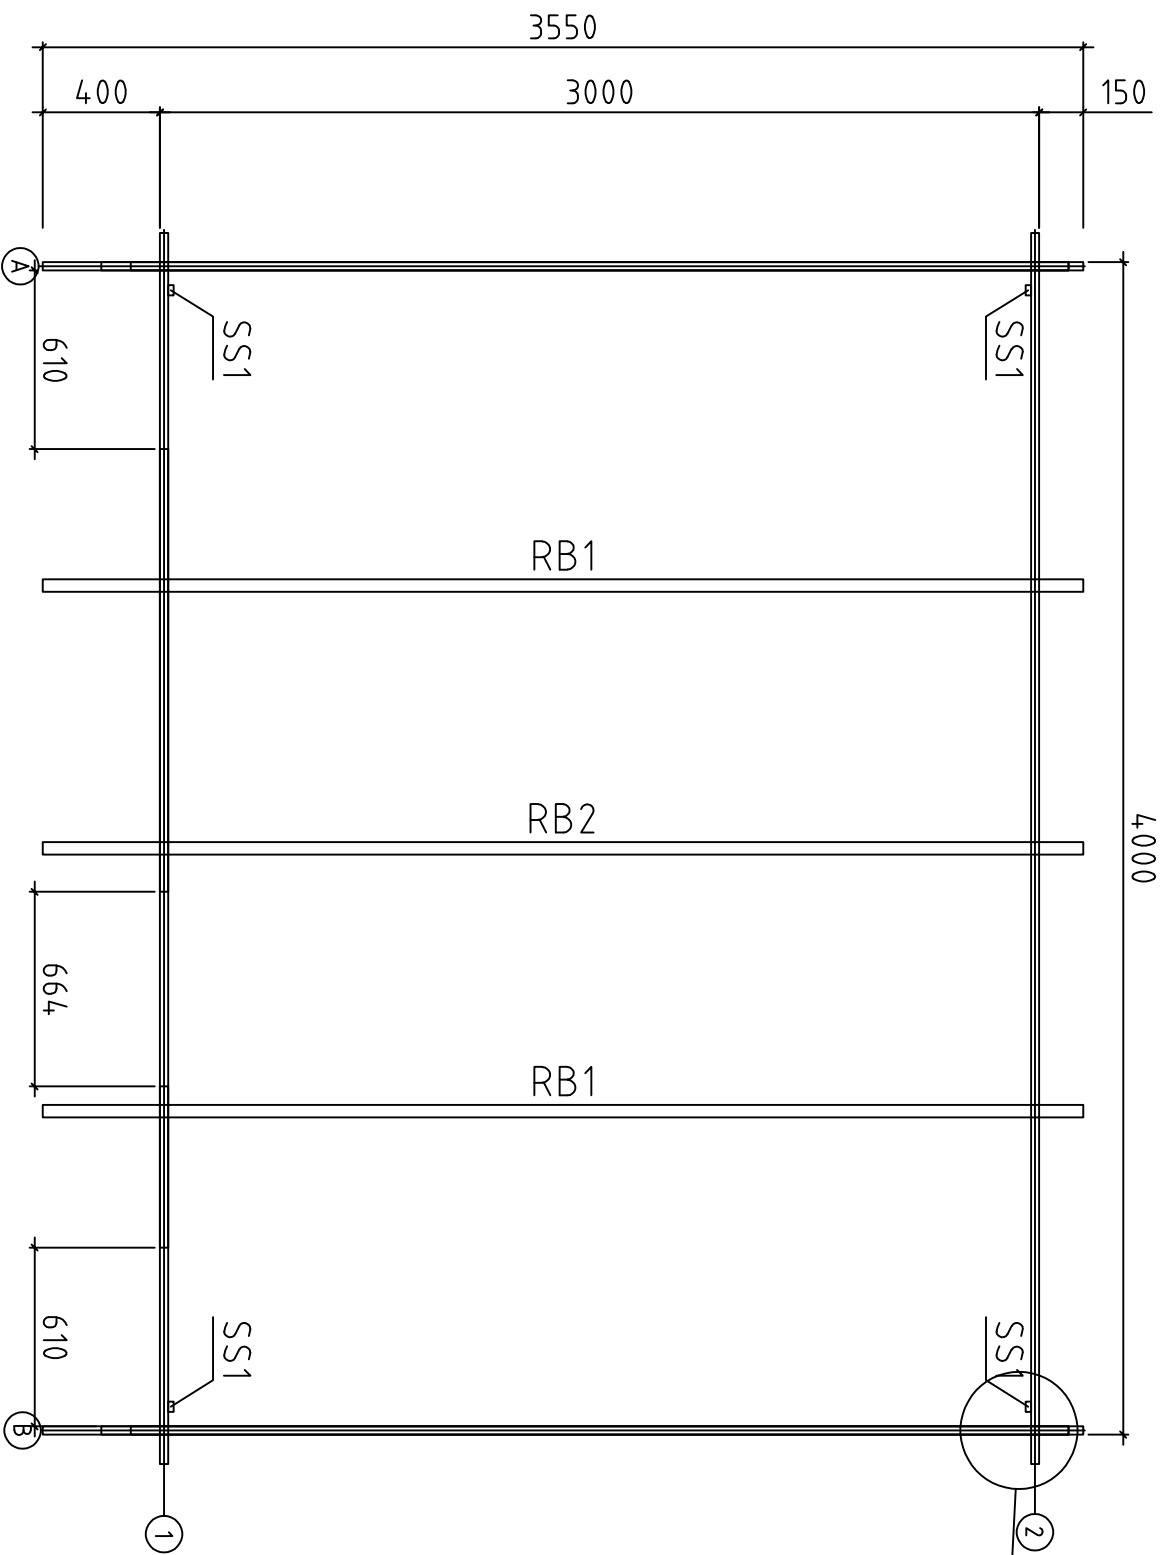

Kood	2831712 Bamberg 12 28	Leht	2
Joonis	Plan	Mootkava	1:25
Materjal	28x135	Kuup.	16.10.2024
Joonestaj	K.K.	File	2831712 Bamberg 12 28.dwg

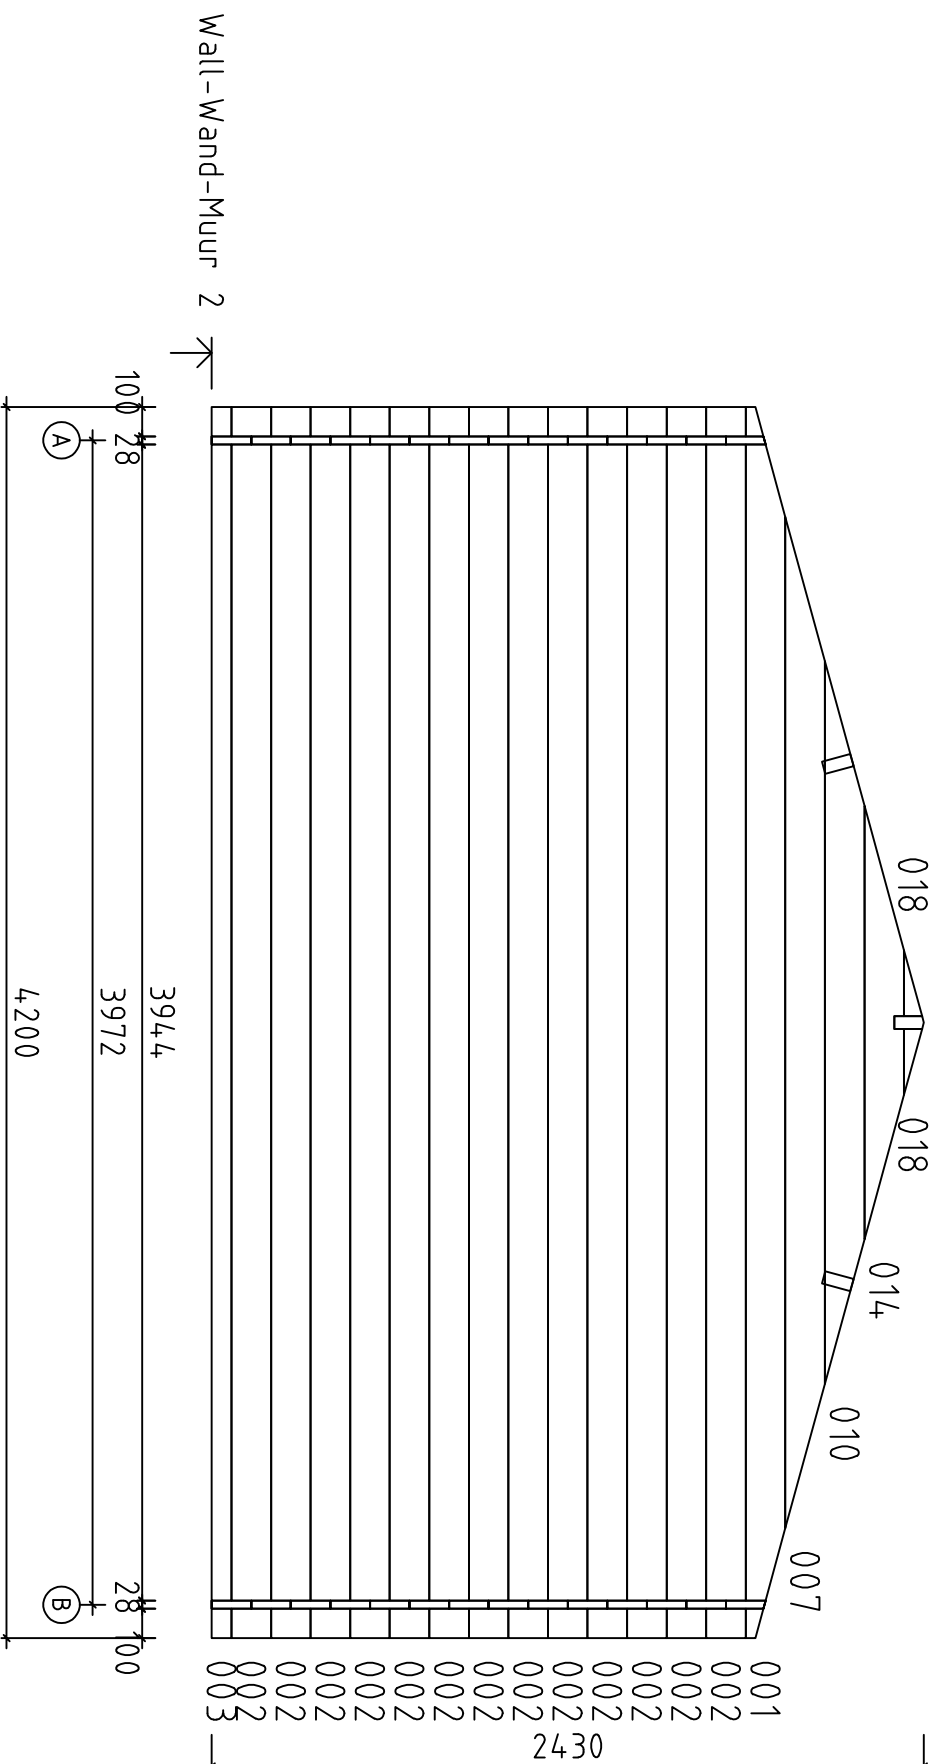

Kood	2831712 Bamberg 12 28	Leht	6
Joonis	WALL-WAND-MUUR 2	Mohtava	1:25
Materjal	2.8x13.5	Kuup.	16.10.2024
Joonestaja	K.K.	File	2831712 Bamberg 12 28.dwg

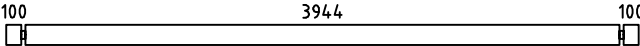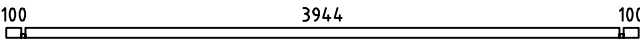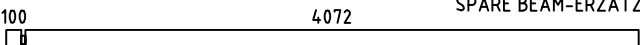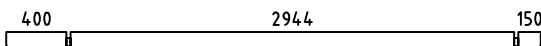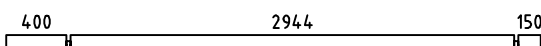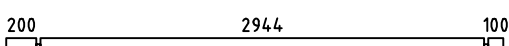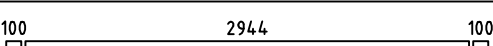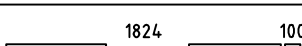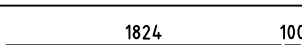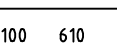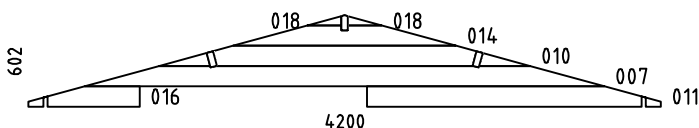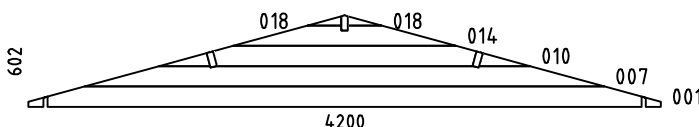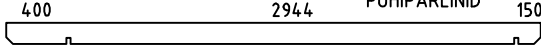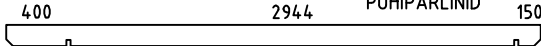 Pos	Specification-Bestimmung-Omschrijving 2831712 Bamberg 12 28	Pcs	Profile (mm)	L (mm)
002		13	28x135	4200
003		2	28x68	4200
004	 SPARE BEAM-ERZATZBOHLE-MADRIER DE RÉSERVE	1	28x135	4200
005		1	28x135	3550
006		1	28x135	3550
008		2	28x135	3300
009		24	28x135	3200
012		1	28x135	1952
013		8	28x135	1952
015		17	28x135	738
017		4	28x135	664
W1-1		1	28x602	4200
W2-1		1	28x602	4200
HB	HIT BLOCK-SCHLAGHÖLZER-MADRIERS D'ASSEMBLAGE 	2	28x135	300
RB1	 PÖHIPÄRLINID 150	2	43x140	3550
RB2	 PÖHIPÄRLINID 150	1	43x140	3550
SS1	STORM SLAT-STURMLEISTE -BAGUETTE DE TEMPETE  TYPE 2	4	18x35	1800
	BOLT-BOLZEN-BOULON FOR-FÜR-POUR SS1 	8	M8	70
	WASHER-SCHEIBE-RONDELLE FOR-FÜR-POUR SS1 	8	M8	
	NUT-NUSS-ÉCROU FOR-FÜR-POUR SS1 	8	M8	
	SCREWS-SCHRAUBEN-VIS FOR-FÜR-POUR W1-1, W2-1, RB1, RB2 	22	Ø6.0	160
Kood	2831712 Bamberg 12 28	Materjal	File	2831712 Bamberg 12 28.dwg
			Leht	1/1