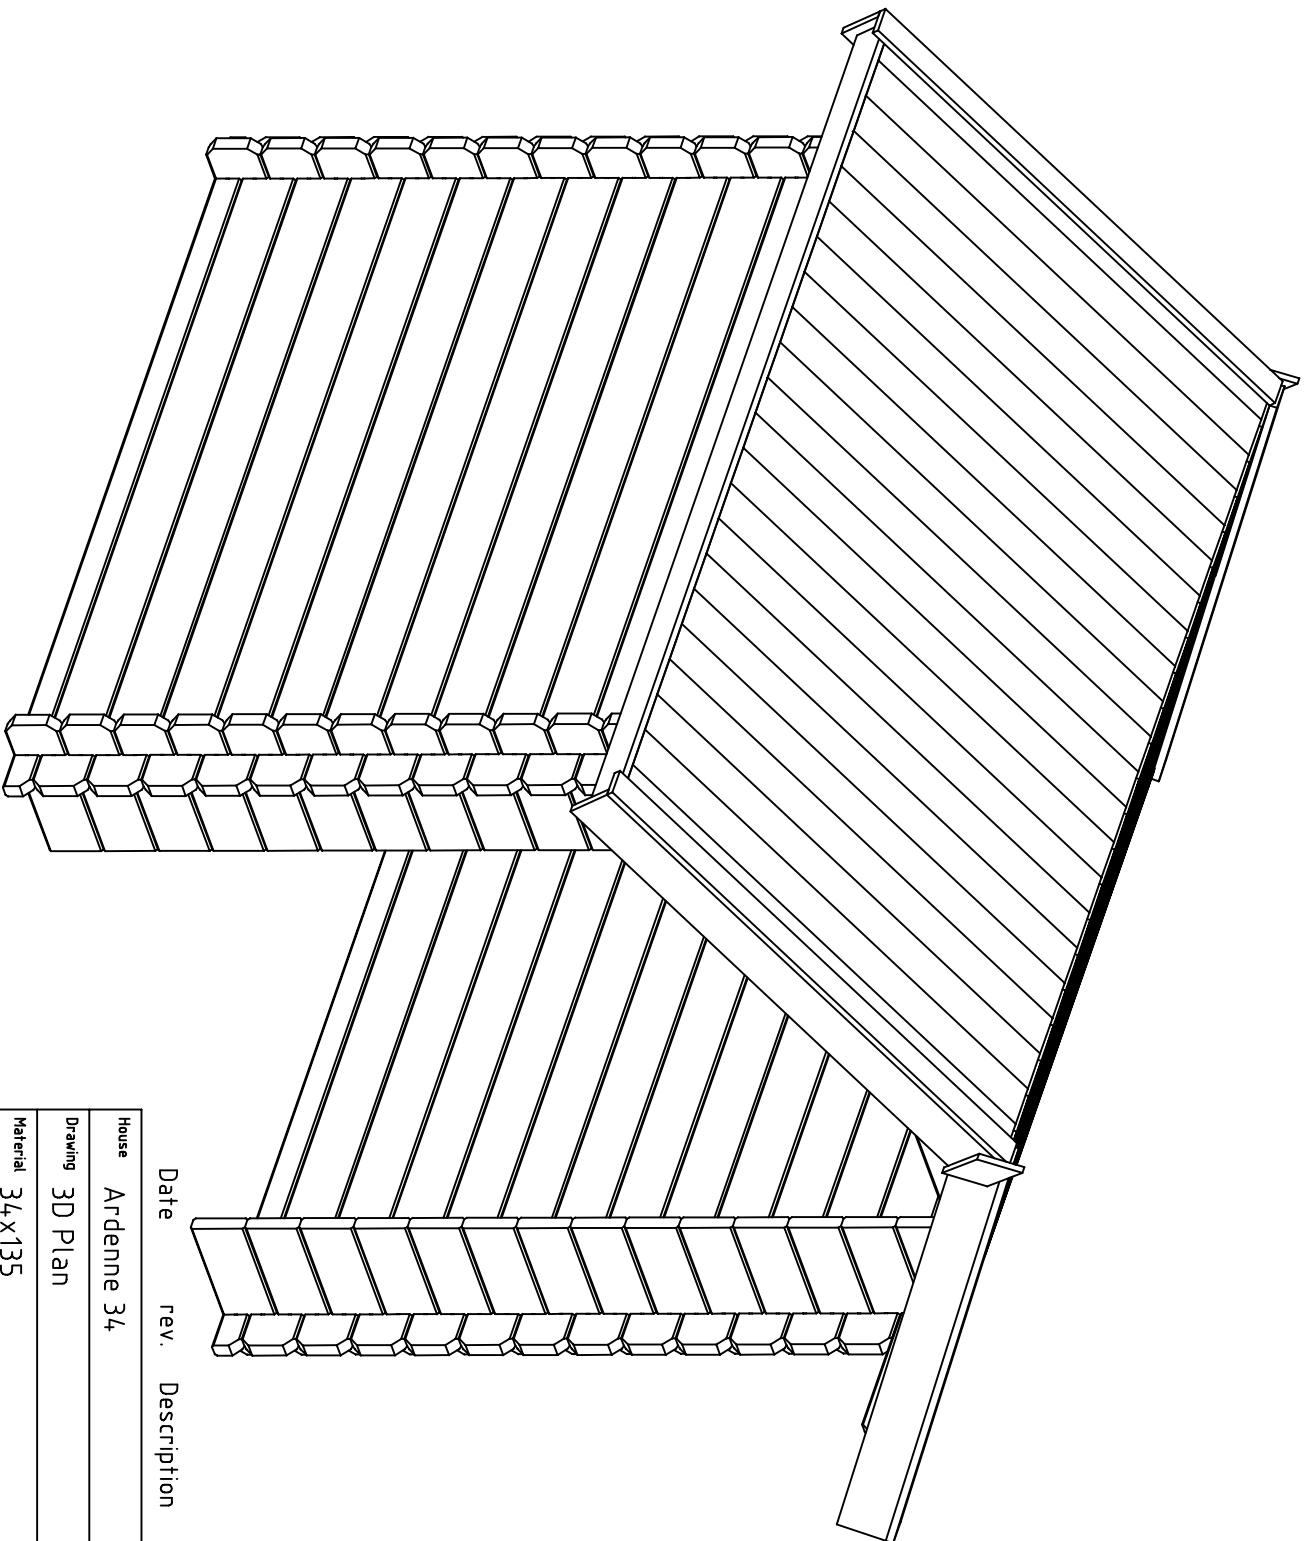
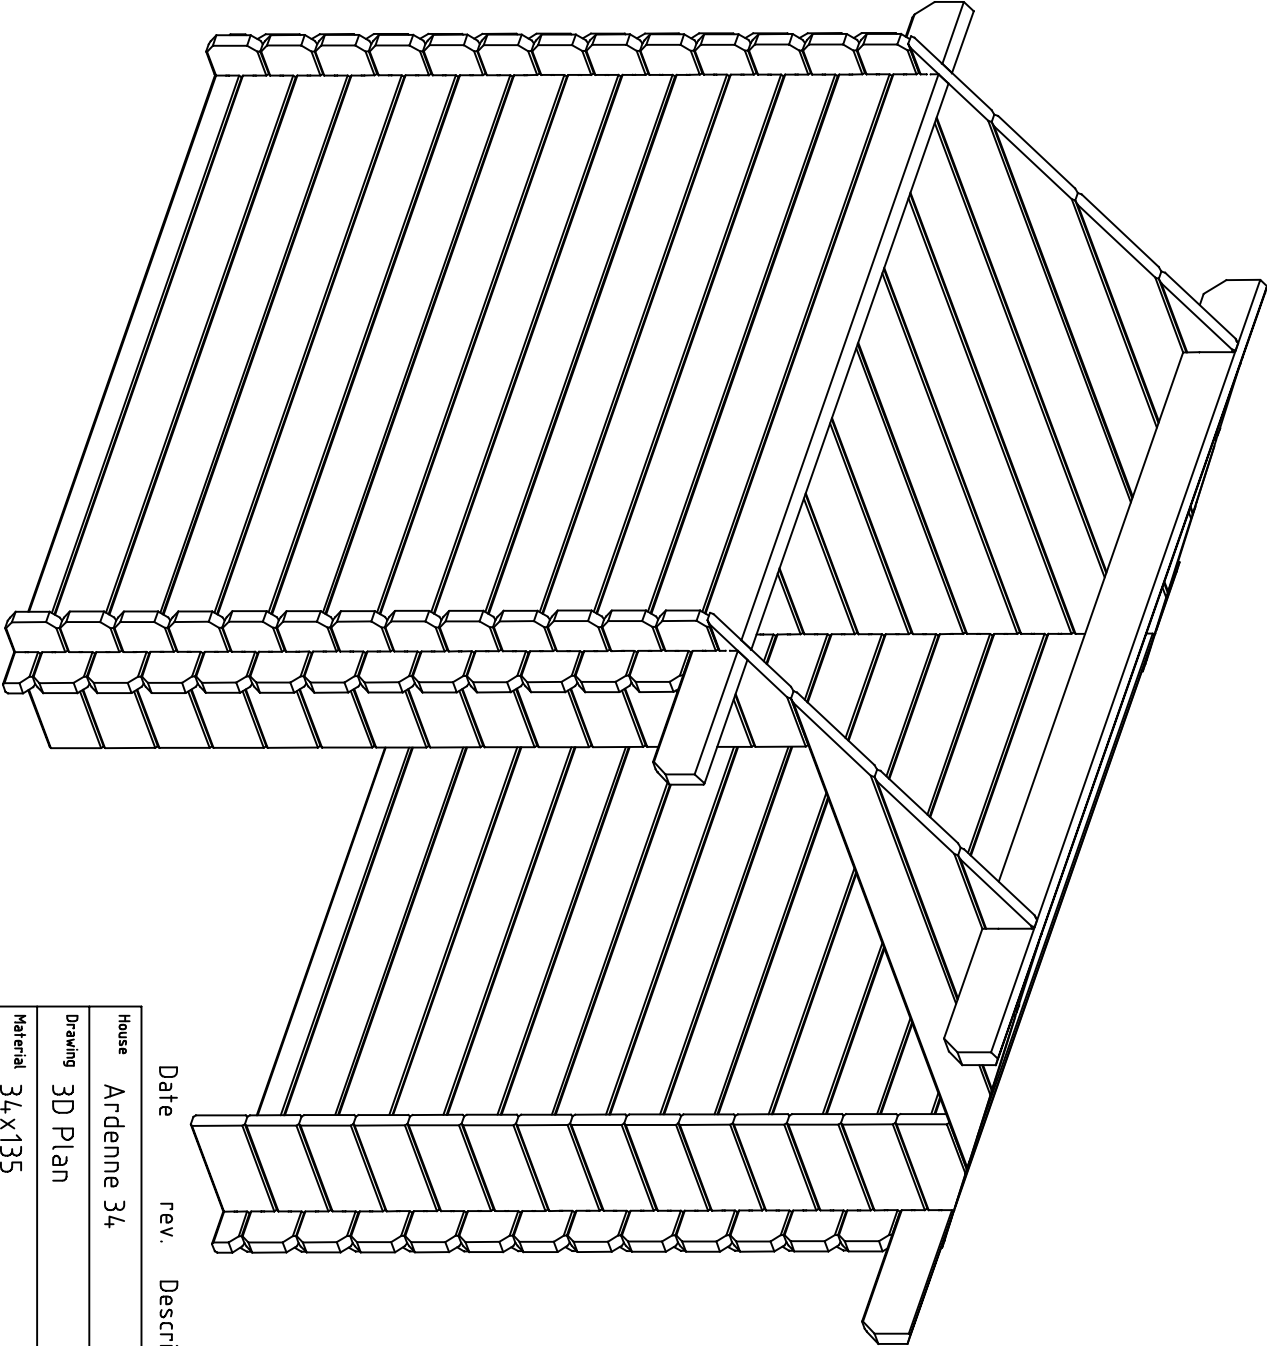





Date rev. Description


House	Ardenne 34	Sheet	1
Drawing	3D Plan	Scale	
Material	34x135	Date	27.11.2017
Drawer	RP	File	Ardenne 34_3D.dwg




Date rev. Description

House	Ardenne 34	Sheet	2
Drawing	3D Plan	Scale	
Material	34x135	Date	27.11.2017
Drawer	RP	File	Ardenne 34_3D.dwg

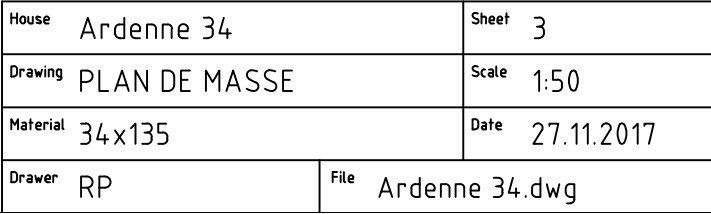


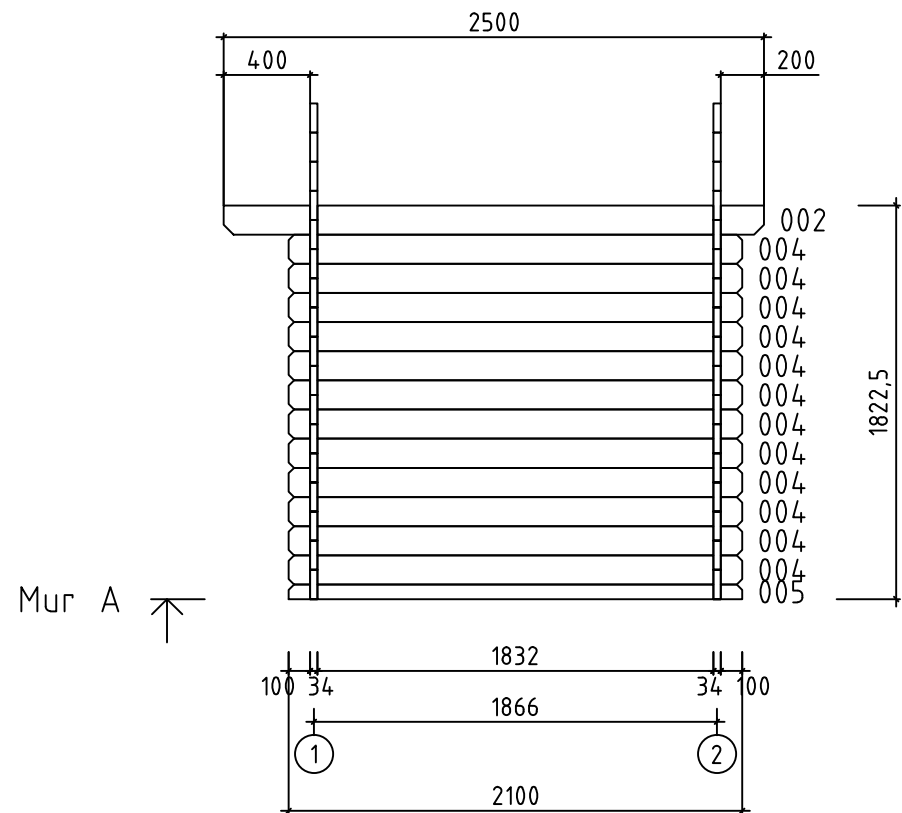


House	Ardenne 34	Sheet	4
Drawing	MUR A	Scale	1:50
Material	34x135	Date	27.11.2017
Drawer	RP	File	Ardenne 34.dwg

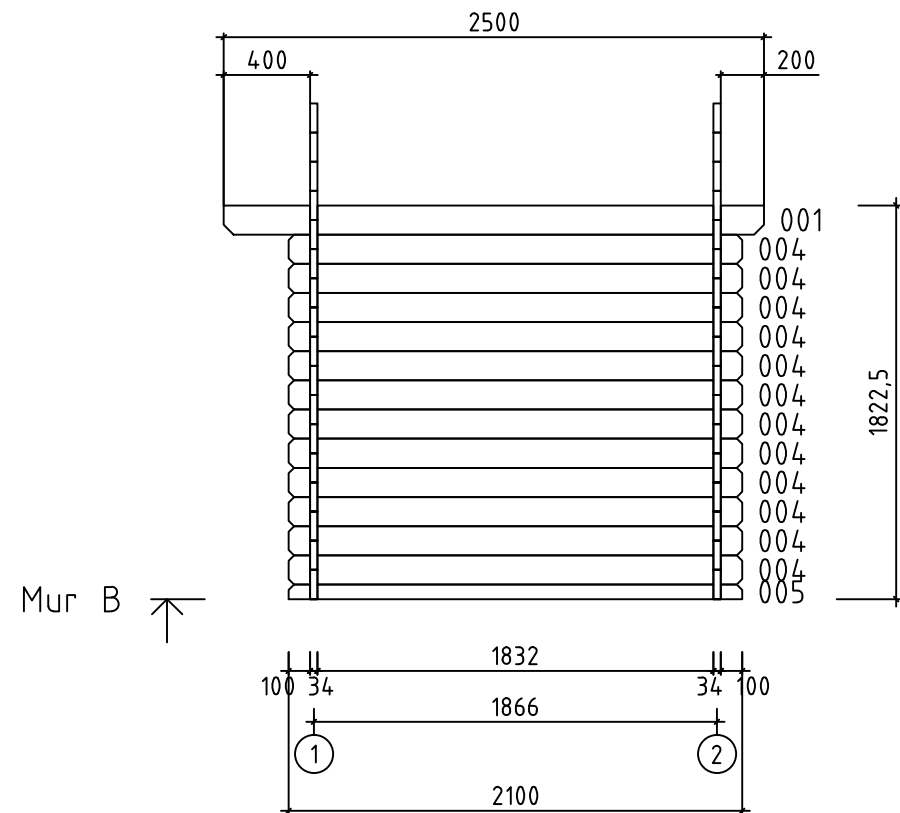













House	Ardenne 34	Sheet	5
Drawing	MUR B	Scale	1:50
Material	34x135	Date	27.11.2017
Drawer	RP	File	Ardenne 34.dwg


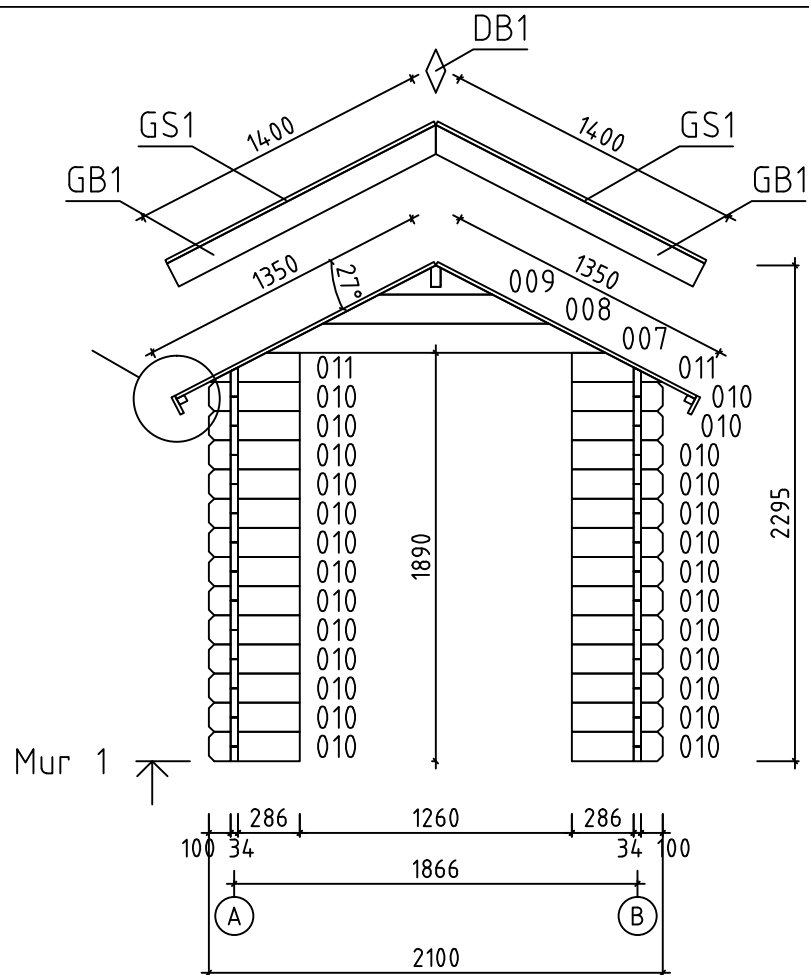


House	Ardenne 34	Sheet	6
Drawing	MUR 1	Scale	1:50
Material	34x135	Date	27.11.2017
Drawer	RP	File	Ardenne 34.dwg

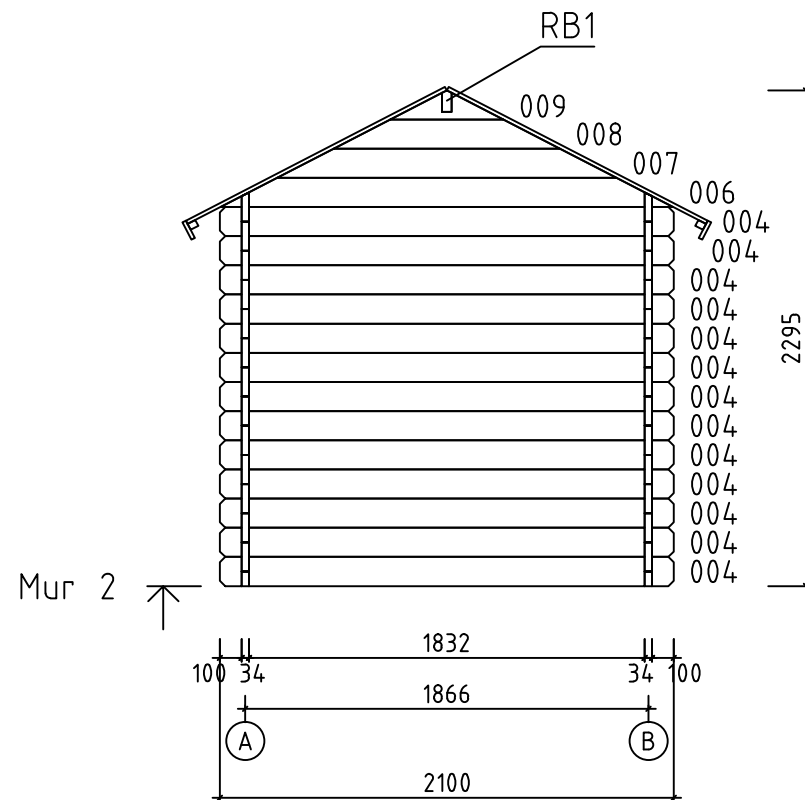

House	Ardenne 34	Sheet	7
Drawing	MUR 2	Scale	1:50
Material	34x135	Date	27.11.2017
Drawer	RP	File	Ardenne 34.dwg

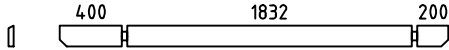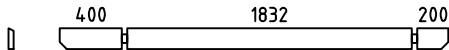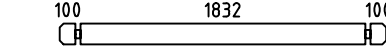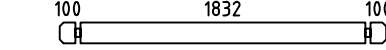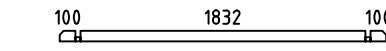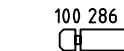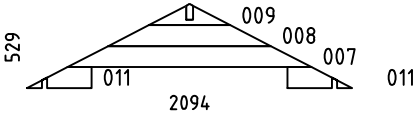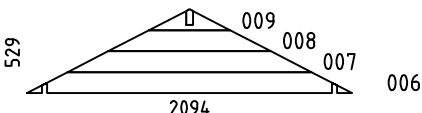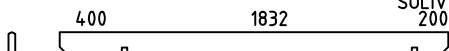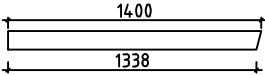  Pos	Spécification	PZS	Profile (mm)	L (mm)
001		1	34x135	2500
002		1	34x135	2500
003	MADRIER DE RÉSERVE 	1	34x135	2100
004		37	34x135	2100
005		2	34x68	2100
010		26	34x135	420
W1-1		1	34x529	2094
W2-1		1	34x529	2094
HB	MADRIERS D'ASSEMBLAGE 	2	34x135	300
RB1	SOLIVES DE PLAFOND 	1	43x140	2500
R1	VOLIGES  OU	44+2 58+2	18x114 18x88	1350
GB1	PLANCHE DE RIVE 	4	18x120	1400
GS1	BAGUETTES POUR FIXER LES PLANCHES DE RIVE 	4	18x70	1400
EB1	LATTES SOUS VOLIGES 	2	18x90	2500
ES1	BAGUETTES POUR FIXER LES LATTES SOUS VOLIGES 	2	30x40	2500
DB1	ELÉMENTS DE DÉCORATION 	2	18x90	200
SS1	BAGUETTE DE TEMPETE  TYPE 2	4	18x35	1780
	VISSER POUR SS1 	8	M8	70
	RONDELLE POUR SS1 	8	M8	
	ÉCROU POUR SS1 	8	M8	
	CLOUS POUR LE REVÊTEMENT DE TOIT 	150	Ø2.5	20
	CLOUS POUR R1 	120	Ø2.5	60
	VIS POUR GB1, GS1, EB1, ES1, DB1 	40	Ø4.5	50
House Ardenne 34		Material	File Ardenne 34.dwg	Sheet 8

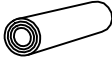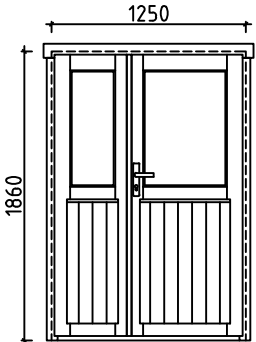Pos	Spécification	PZS	Profile (mm)	L (mm)
	VIS POUR W1-1, W2-1, RB1 	18	Ø6.0	160
	REVÊTEMENT DE TOIT 	1,0	R = 10m	
	DOUBLE PORTE (droit) AST_PL 	P  1  1  1  6	1250	1860
House	Ardenne 34	Material	File	Ardenne 34.dwg
			Sheet	9

#001	B	2500	1
#002	A	2500	1
#003		2100	1
#004	2,A,B	2100	37
#005	A,B	2100	2
#006	2	2094	1
#007	1,2	1570	2
#008	1,2	1047	2
#009	1,2	523	2
#010	1	420	26
#011	1	417	2