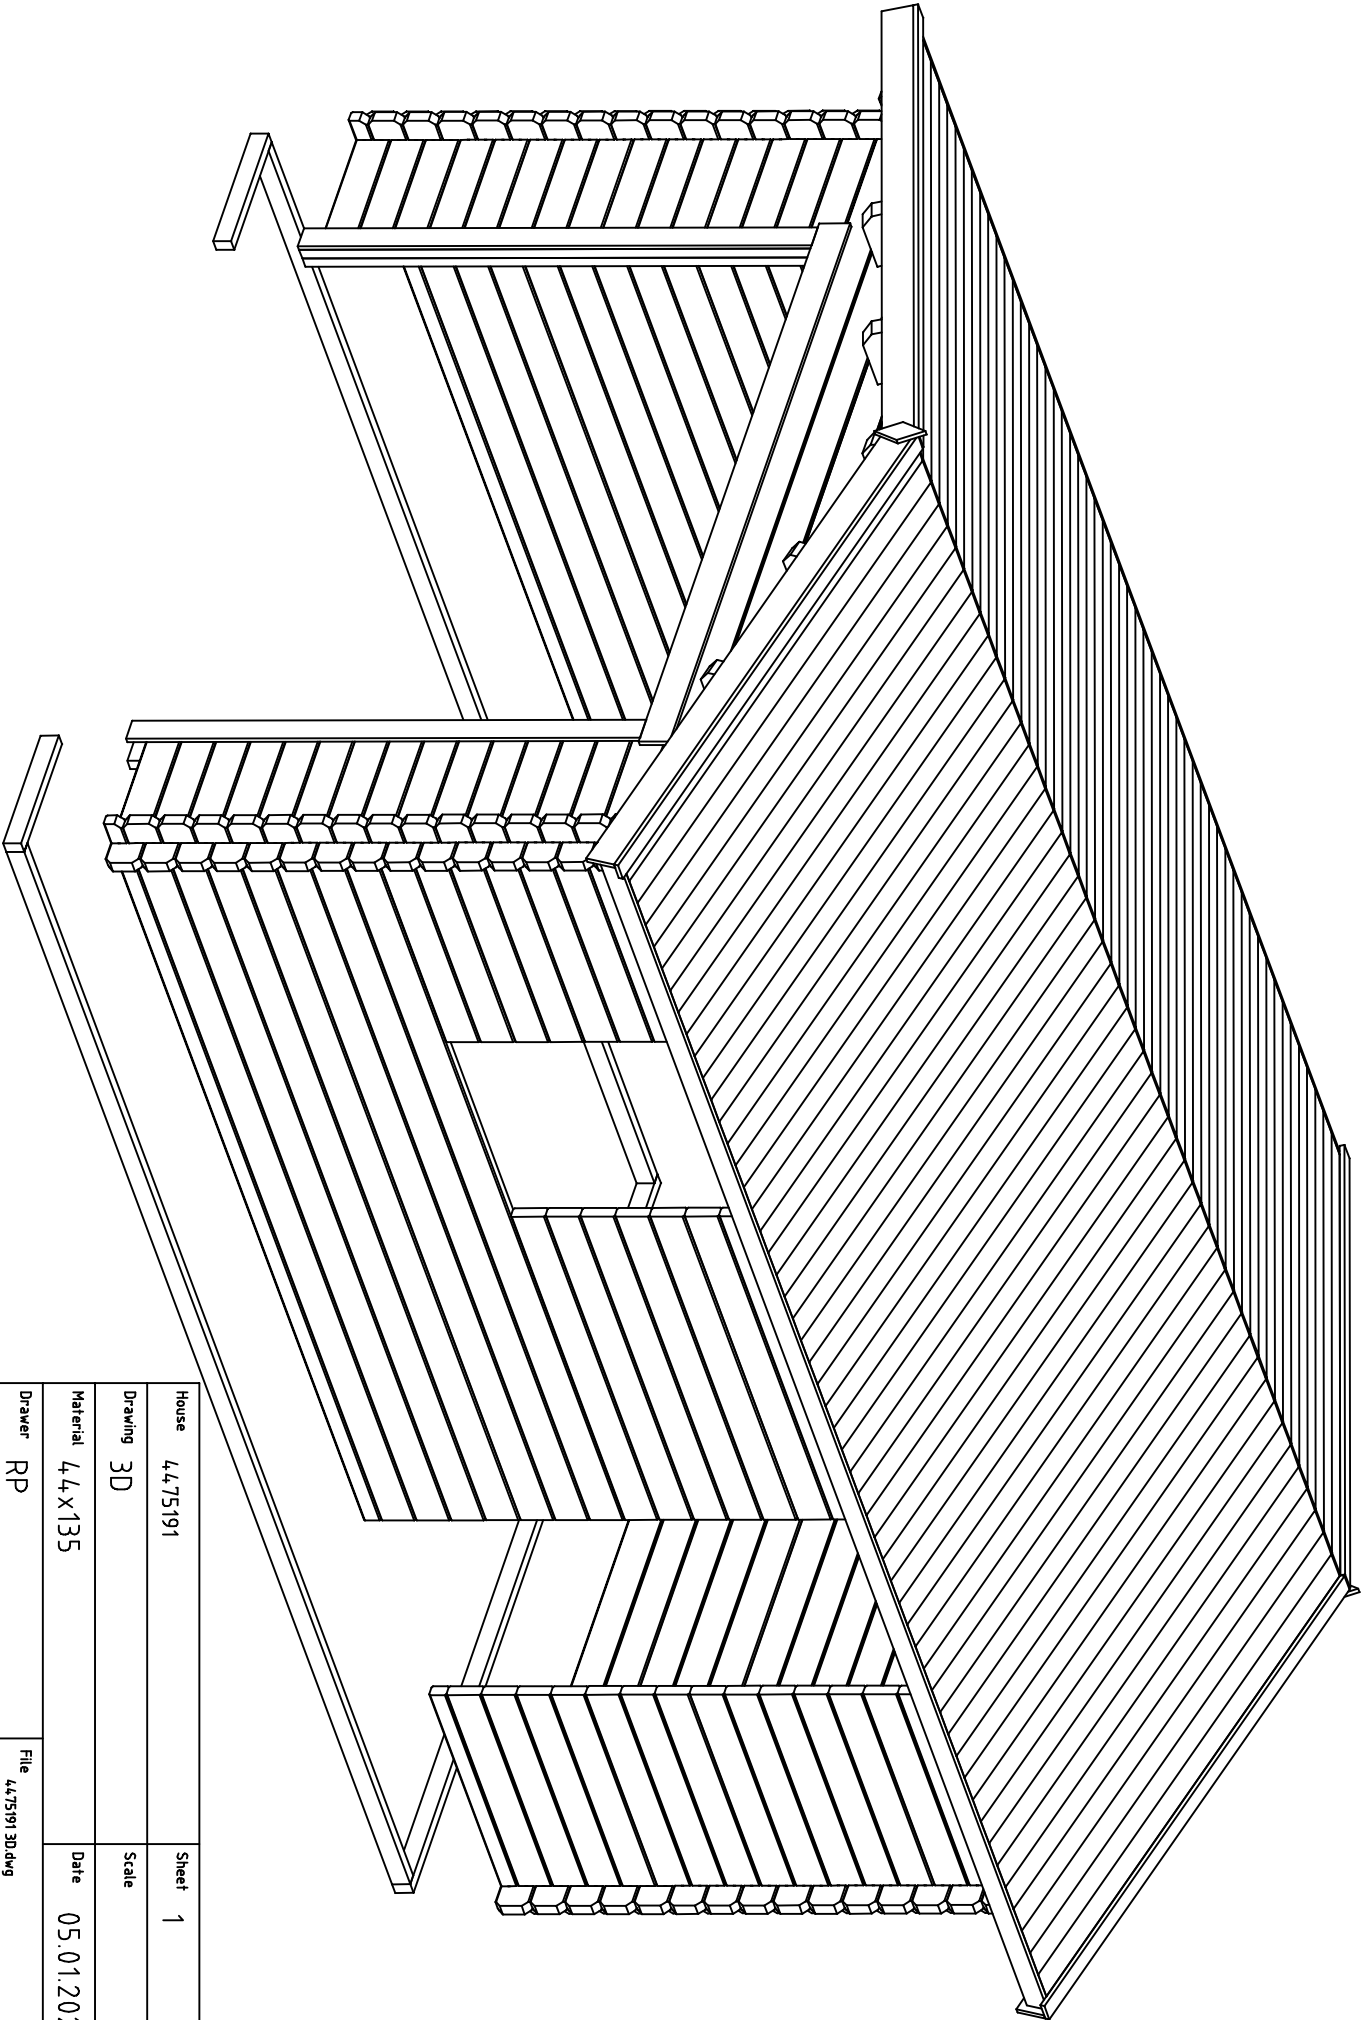
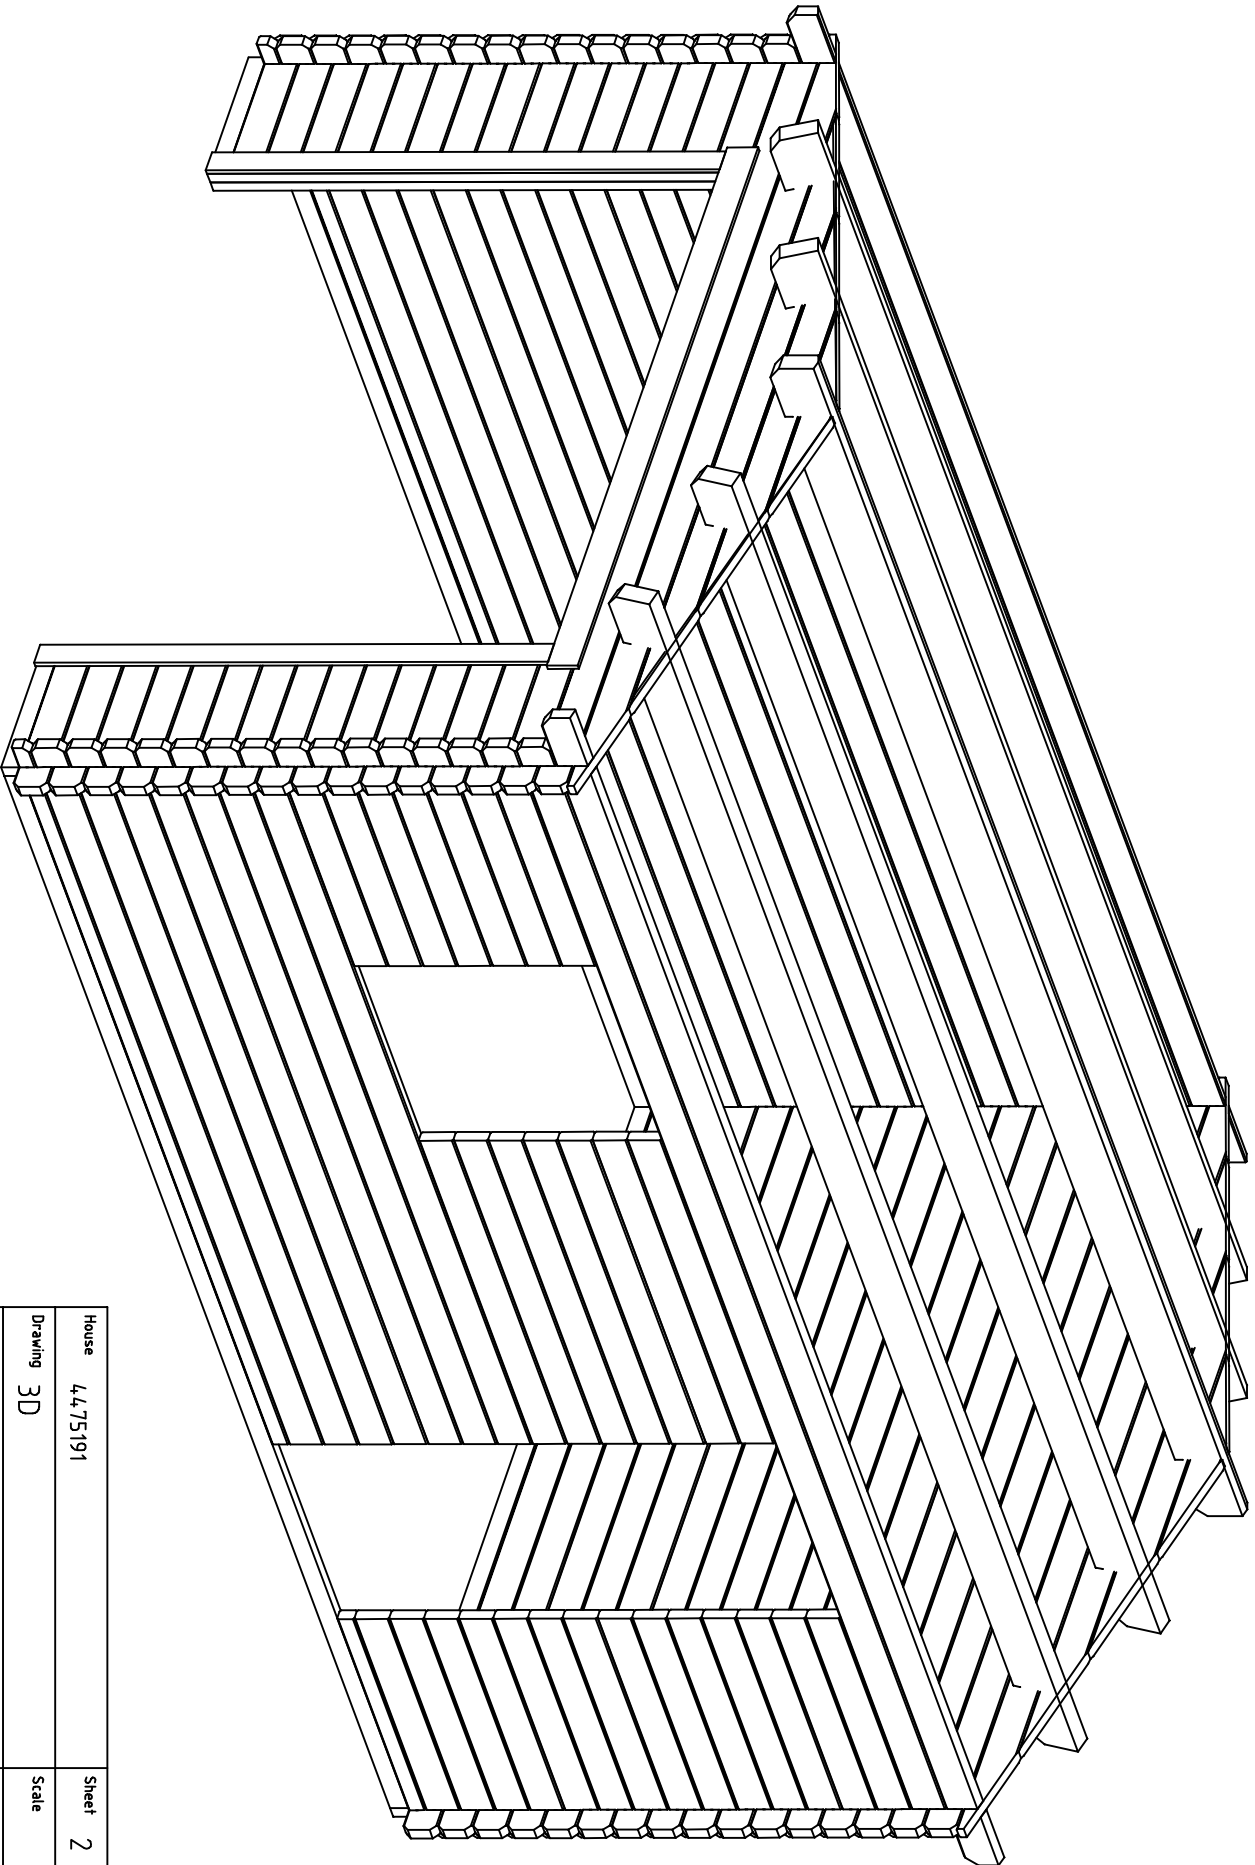
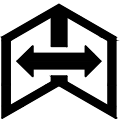
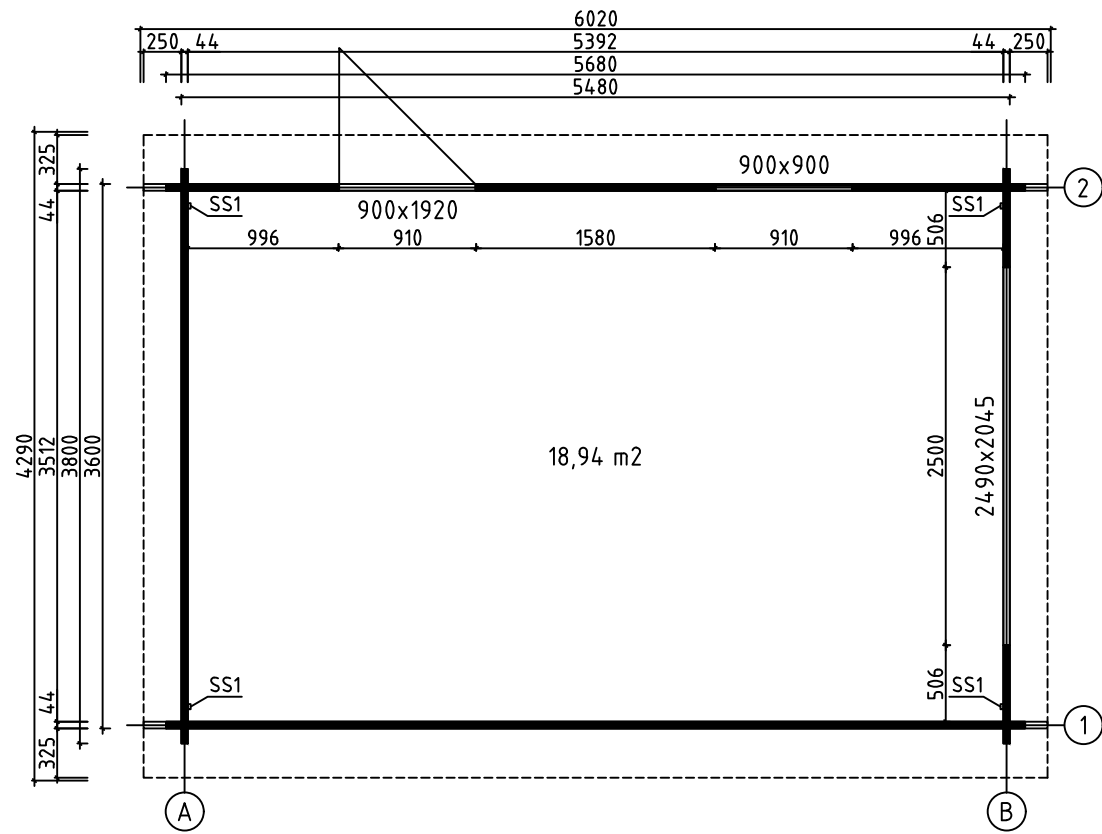




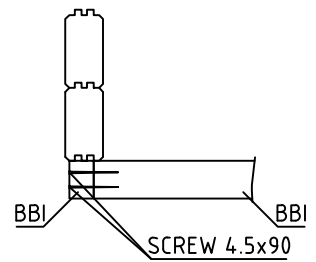
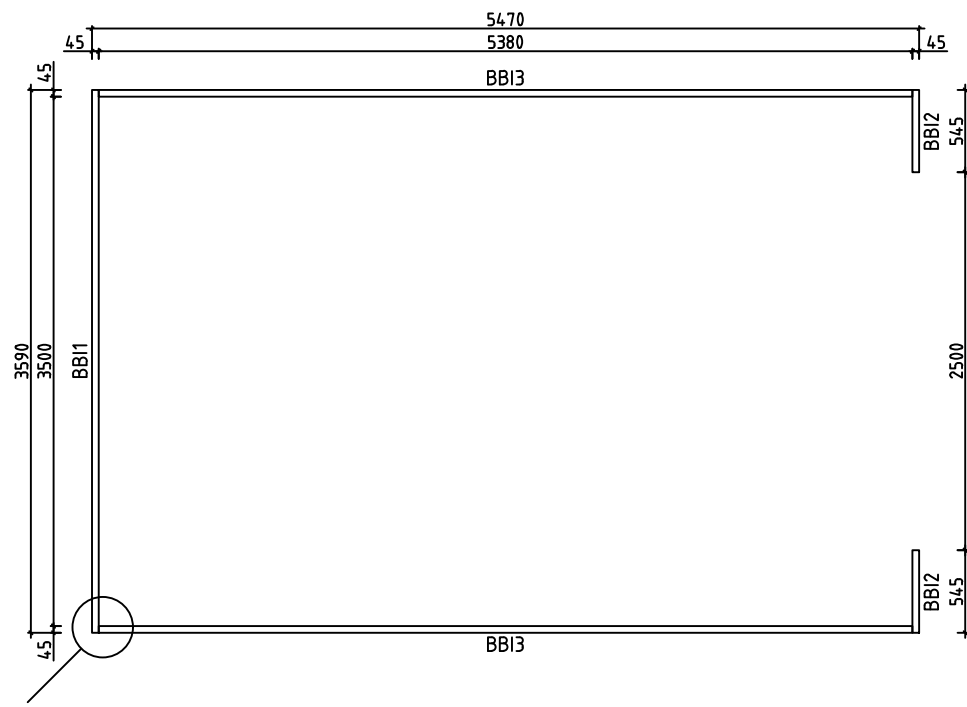
|          |          |       |                |
|----------|----------|-------|----------------|
| House    | 44.75191 | Sheet | 1              |
| Drawing  | 3D       | Scale |                |
| Material | 44x135   | Date  | 05.01.2024     |
| Drawer   | RP       | File  | 4475191_3D.dwg |



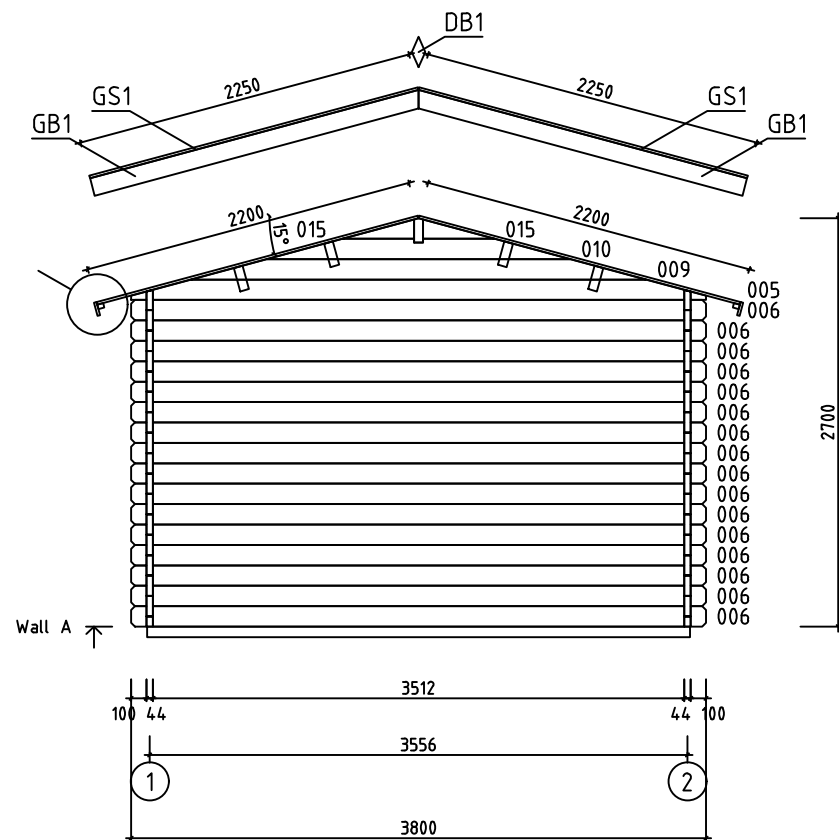
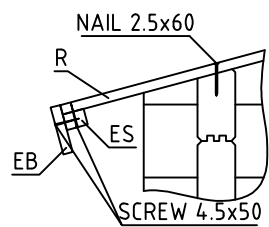
|                 |                      |                 |
|-----------------|----------------------|-----------------|
| House 44.75191  |                      | Sheet 2         |
| Drawing 3D      |                      | Scale           |
| Material 44x135 |                      | Date 05.01.2024 |
| Drawer RP       | File 44.75191_3D.dwg |                 |



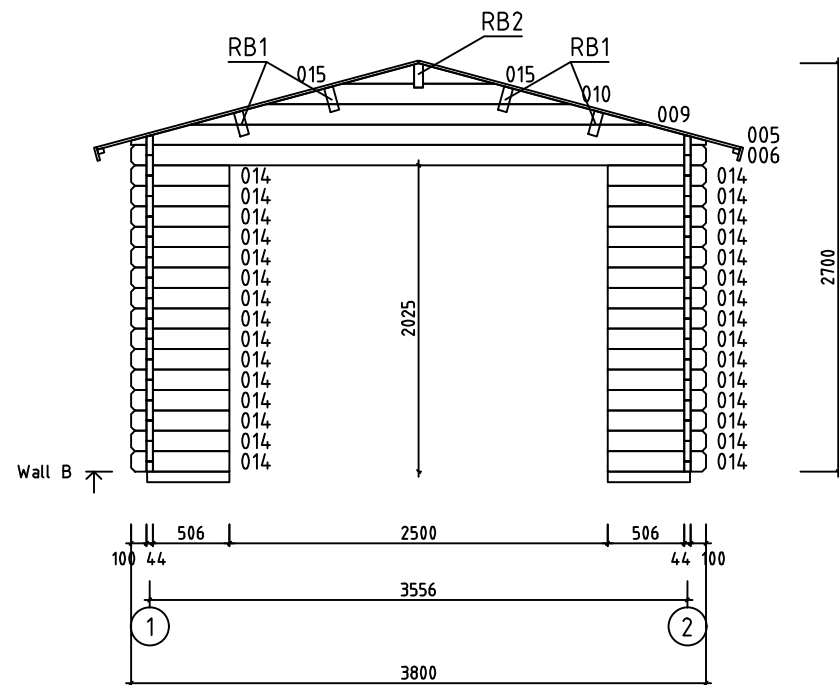
|          |            |       |             |
|----------|------------|-------|-------------|
| House    | 4475191    | Sheet | 3           |
| Drawing  | GROUNDPLAN | Scale | 1:50        |
| Material | 44x135     | Date  | 05.01.2024  |
| Drawer   | RP         | File  | 4475191.dwg |



|          |            |       |             |
|----------|------------|-------|-------------|
| House    | 44 75191   | Sheet | 4           |
| Drawing  | BASE BEAMS | Scale | 1:50        |
| Material | 45x70      | Date  | 05.01.2024  |
| Drawer   | RP         | File  | 4475191.dwg |

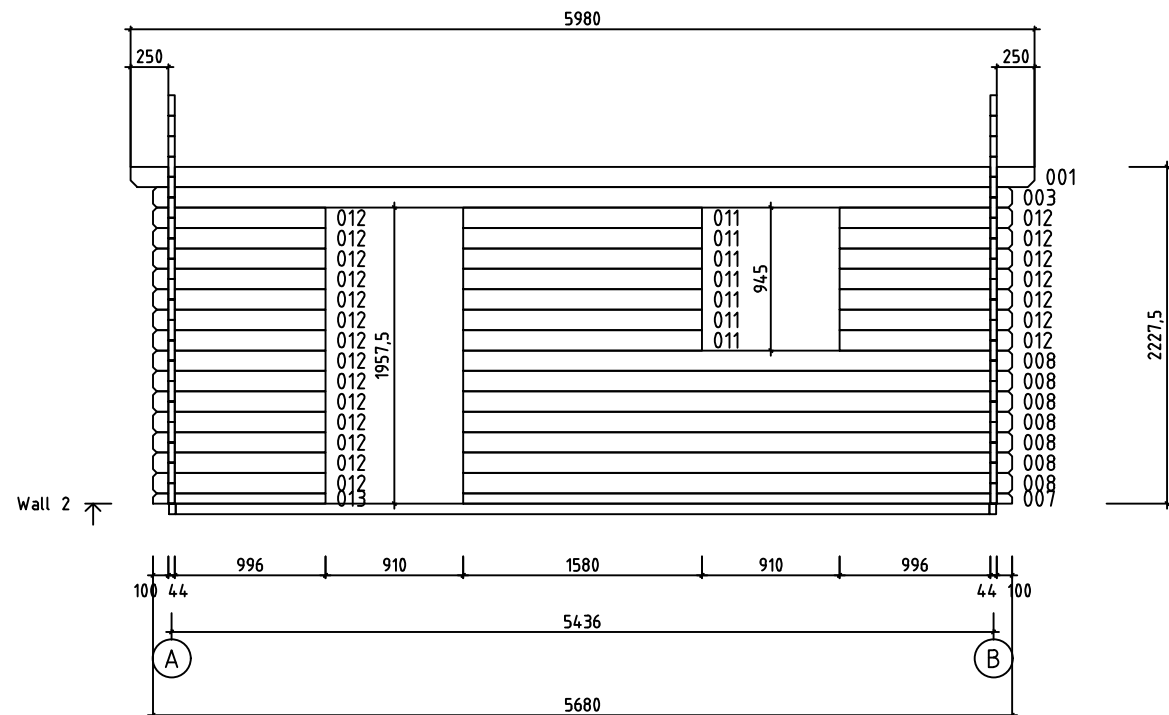


|          |         |       |             |
|----------|---------|-------|-------------|
| House    | 4475191 | Sheet | 5           |
| Drawing  | WALL A  | Scale | 1:50        |
| Material | 44x135  | Date  | 05.01.2024  |
| Drawer   | RP      | File  | 4475191.dwg |

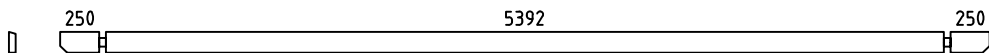
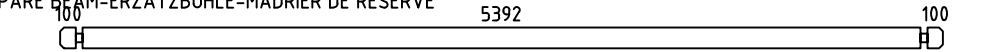
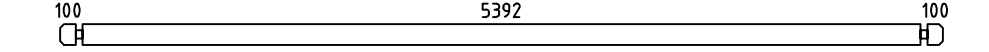
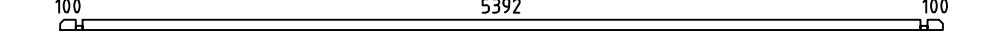
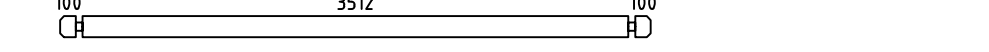
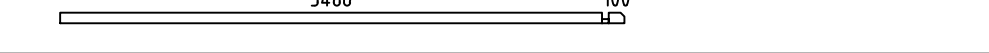
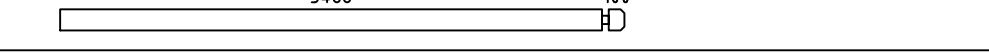
 
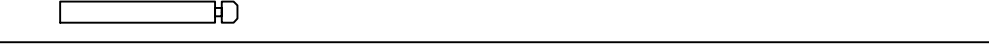
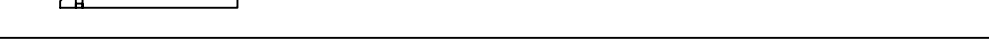
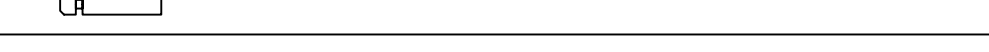
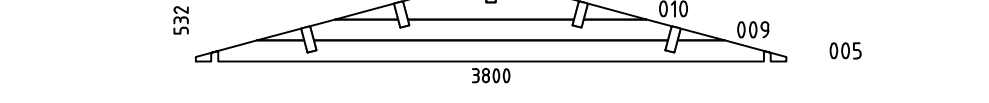
 
 
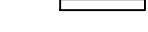
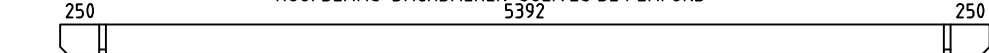
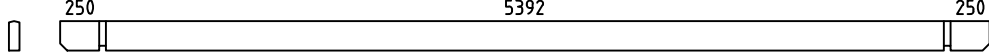
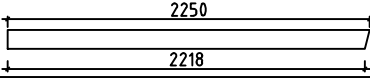


 
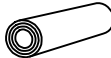
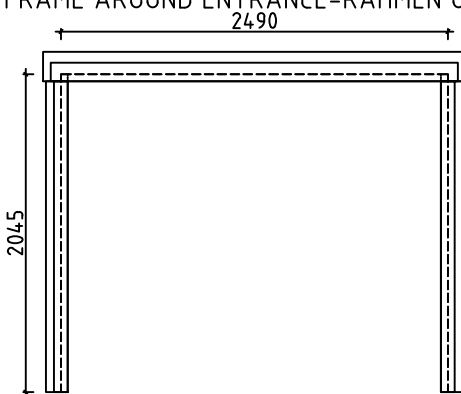
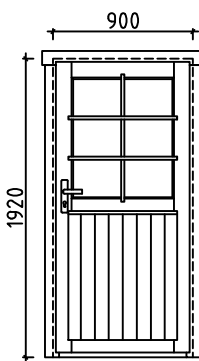
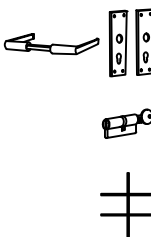
|          |         |       |             |
|----------|---------|-------|-------------|
| House    | 4475191 | Sheet | 6           |
| Drawing  | WALL B  | Scale | 1:50        |
| Material | 44x135  | Date  | 05.01.2024  |
| Drawer   | RP      | File  | 4475191.dwg |

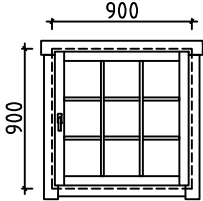


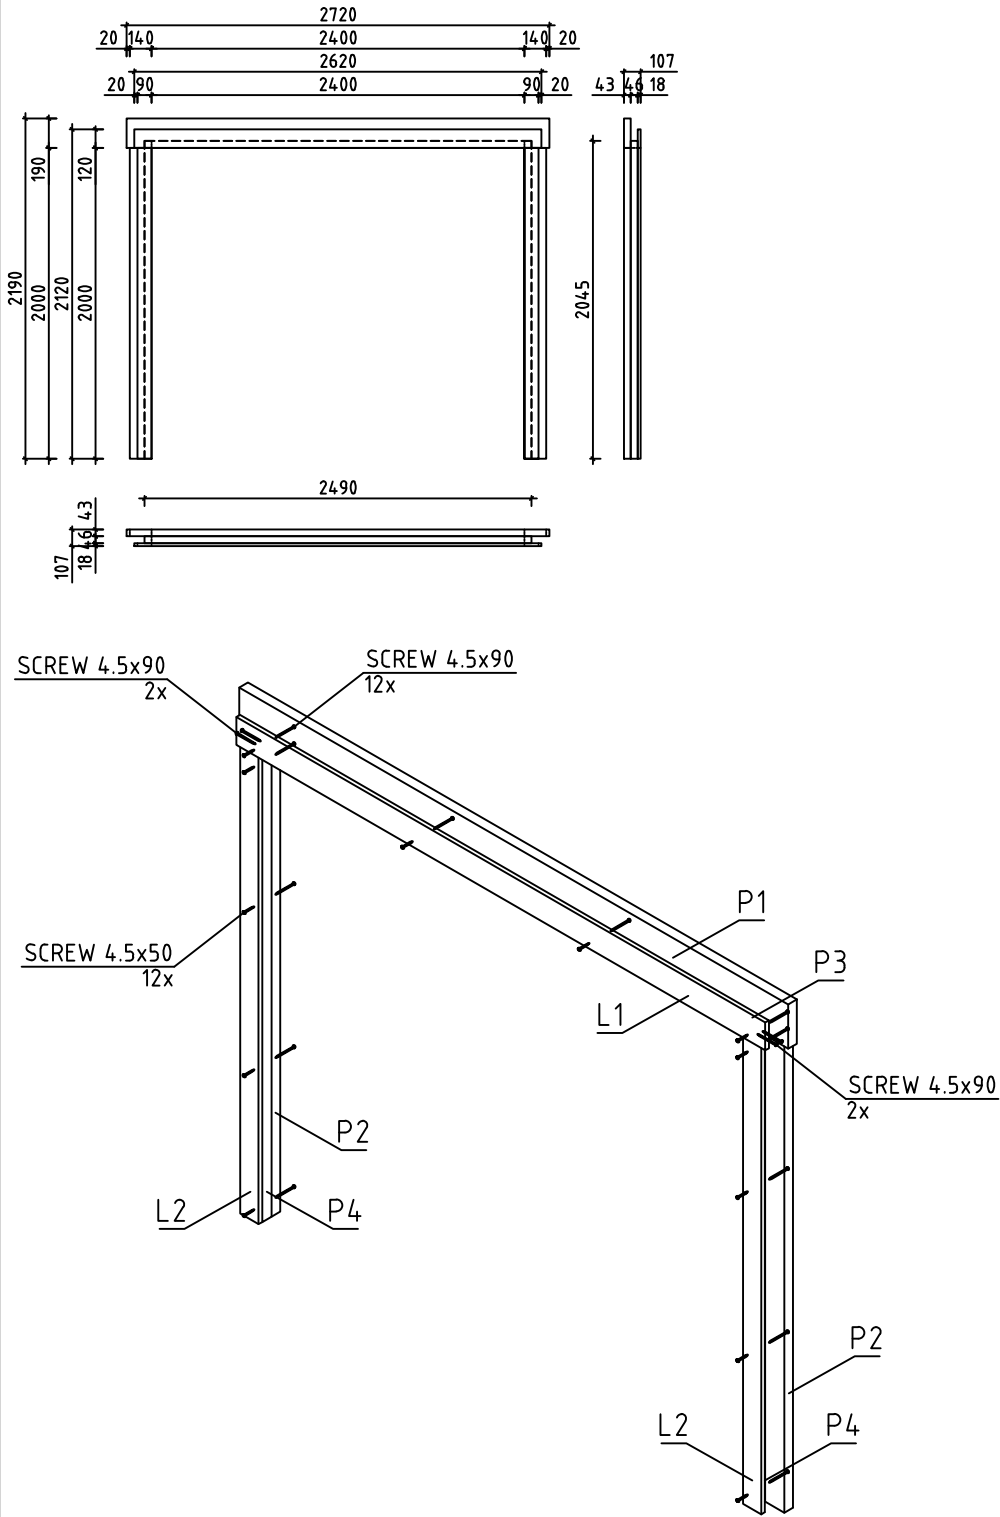


|          |         |       |             |
|----------|---------|-------|-------------|
| House    | 4475191 | Sheet | 8           |
| Drawing  | WALL 2  | Scale | 1:50        |
| Material | 44x135  | Date  | 05.01.2024  |
| Drawer   | RP      | File  | 4475191.dwg |

| Pos           | Specification-Bestimmung-Spécification   | PCS            | Profile (mm)    | L (mm)           |
|---------------|---|----------------|-----------------|------------------|
| 001           |   | 2              | 44x135          | 5980             |
| 002           | SPARE BEAM-ERZATZBOHLE-MADRIER DE RÉSERVE<br>                                                                                 | 1              | 44x135          | 5680             |
| 003           |   | 16             | 44x135          | 5680             |
| 004           |   | 1              | 44x68           | 5680             |
| 006           |   | 17             | 44x135          | 3800             |
| 007           |   | 1              | 44x68           | 3630             |
| 008           |   | 7              | 44x135          | 3630             |
| 011           |   | 7              | 44x135          | 1580             |
| 012           |   | 21             | 44x135          | 1140             |
| 013           |   | 1              | 44x68           | 1140             |
| 014           |   | 30             | 44x135          | 650              |
| WA-1<br>WB-1  |   | 2              | 44x532          | 3800             |
| HB            | HIT BLOCK-SCHLAGHÖLZER-MADRIERS D'ASSEMBLAGE                                                                               | 2              | 44x135          | 300              |
| BB13          | BASE FRAME-LAGERHÖLZER-LAMBOURDES  IMM                                                                                      | 2              | 45x70           | 5380             |
| BB11          | BASE FRAME-LAGERHÖLZER-LAMBOURDES  IMM                                                                                       | 1              | 45x70           | 3590             |
| BB12          | BASE FRAME-LAGERHÖLZER-LAMBOURDES  IMM                                                                                       | 2              | 45x70           | 545              |
| FS1           | FIXING MECHANISM OF THE ELECTRIC MOTOR-BEFESTIGUNGSMECHANISMUS DES ELEKTROMOTORS-MADRIER DE FIXATION DU MOTEUR ÉLECTRIQUE  | 1              | 45x90           | 3580             |
| RB1           | ROOFBEAMS-DACHBALKEN-SOLIVES DE PLAFOND<br>                                                                                 | 4              | 68x190          | 5980             |
| RB2           | ROOFBEAMS-DACHBALKEN-SOLIVES DE PLAFOND<br>                                                                                 | 1              | 68x190          | 5980             |
| R1            | ROOFBOARD-DACHBRETT-VOLIGES  or-oder-ou                                                                                     | 106+2<br>138+2 | 18x114<br>18x88 | 2200             |
| GB1           | GABLE BOARD-GIEBELBLENDE-PLANCHE DE RIVE                                                                                    | 4              | 18x120          | 2250             |
| GS1           | ROOF FELT FILLET-GIEBELLEISTE-BAGUETTES POUR FIXER LES PLANCHES DE RIVE                                                    | 4              | 18x70           | 2250             |
| EB1           | EAVE BOARD-TRAUFBRETT-LATTES SOUS VOLIGES                                                                                  | 4              | 18x90           | 2990             |
| ES1           | EAVE SLAT-TRAUFENLEISTE-BAGUETTES POUR FIXER LES LATTES SOUS VOLIGES                                                       | 4              | 30x40           | 2990             |
| House 4475191 |   | Material       |                 | File 4475191.dwg |
|               |   | Sheet          |                 | 9                |

| Pos           | Specification-Bestimmung-Spécification   | PCS              | Profile (mm) | L (mm) |
|---------------|---|------------------|--------------|--------|
| DB1           | DIAMOND-RAUTE-ÉLÉMENTS DE DÉCORATION                                                                                                  | 2                | 18x90        | 200    |
| SS1           | STORM SLAT-STURMLEISTE<br>-BAGUETTE DE TEMPETE  TYPE 2                                                                                 | 4                | 18x35        | 2130   |
| LCM           | CONNECTING METAL-VERBINDEN VON METALL-CONNECTEUR MÉTALLIQUE                                                                           | 2                | 45           | 135    |
|               | SCREWS-SCHRAUBEN-VISSE<br>FOR-FÜR-POUR SS1                                                                                            | 8                | M8           | 90     |
|               | WASHER-SCHEIBE-RONDELLE<br>FOR-FÜR-POUR SS1                                                                                           | 8                | M8           |        |
|               | NUT-NUSS-ÉCROU<br>FOR-FÜR-POUR SS1   | 8                | M8           |        |
|               | NAIL-NAGEL-CLOUS<br>FOR-FÜR-POUR COATING FOR ROOF-BESCHICHTUNG<br>FÜR DACH-REVÊTEMENT DE TOIT                                         | 360              | Ø2.5         | 20     |
|               | NAIL-NAGEL-CLOUS<br>FOR-FÜR-POUR R1                                                                                                   | 560              | Ø2.5         | 60     |
|               | SCREWS-SCHRAUBEN-VIS<br>FOR-FÜR-POUR LCM                                                                                              | 24               | Ø3.5         | 35     |
|               | SCREWS-SCHRAUBEN-VIS<br>FOR-FÜR-POUR GB1, GS1, EB1, ES1, DB1, L1, L2                                                                  | 110              | Ø4.5         | 50     |
|               | SCREWS-SCHRAUBEN-VIS<br>FOR-FÜR-POUR 004, 007, 013, FS1, P1, P2, P3, P4<br>BBI1, BBI2, BBI3                                           | 60               | Ø4.5         | 90     |
|               | SCREWS-SCHRAUBEN-VIS<br>FOR-FÜR-POUR WA-1, WB-1, RB1, RB2                                                                            | 30               | Ø6.0         | 160    |
|               | COATING FOR ROOF-BESCHICHTUNG FÜR DACH-REVÊTEMENT DE TOIT                                                                           | 3,0              | R = 15m      |        |
|               | FRAME AROUND ENTRANCE-RAHMEN UM DEN EINGANG-CADRE AUTOUR DE L'ENTRÉE<br>                                                              | 1                | 2490         | 2045   |
|               | DOOR-TÜR-PORTE (right-rechts-droit) ORT_ECO<br>  | 1<br>1<br>1<br>1 | 900          | 1920   |
| House 4475191 | Material   | File 4475191.dwg | Sheet 10     |        |

| Pos   | Specification-Bestimmung-Spécification   | PCS                                                 | Profile (mm) | L (mm)      |
|-------|---|-----------------------------------------------------|--------------|-------------|
|       | <div> <div> <div>WINDOW-FENSTER-FENÊTRE (right-rechts-droit) ORT_ECO</div> <div> <div> <div>900</div> <div>900</div> </div>  </div> <div> <div>P</div> <div>    </div> </div> </div> </div> | <div>1</div> <div>1</div> <div>1</div> <div>1</div> | 900          | 900         |
| House | 4475191   | Material                                            | File         | 4475191.dwg |
| Sheet | 11   |                                                     |              |             |

| Pos           | Specification-Bestimmung-Spécification                                                                  | PCS      | Profile (mm) | L (mm)           |
|---------------|---|----------|--------------|------------------|
| P1            | BEAM-BALKEN-POUTRE   | 1        | 43x190       | 2720             |
| P2            | BEAM-BALKEN-POUTRE   | 2        | 43x140       | 2000             |
| P3            | BEAM-BALKEN-POUTRE   | 1        | 45x46        | 2400             |
| P4            | BEAM-BALKEN-POUTRE   | 2        | 45x46        | 2045             |
| L1            | BOARD-BRETT-PLANCHE  | 1        | 18x120       | 2620             |
| L2            | BOARD-BRETT-PLANCHE  | 2        | 18x90        | 2000             |
|               |                      | 1        | 107x2190     | 2720             |
| House 4475191 |   | Material |              | File 4475191.dwg |
|               |   | Sheet 12 |              |                  |

|      |     |      |    |
|------|-----|------|----|
| #001 | 1,2 | 5980 | 2  |
| #002 |     | 5680 | 1  |
| #003 | 1,2 | 5680 | 16 |
| #004 | 1   | 5680 | 1  |
| #005 | A,B | 3800 | 2  |
| #006 | A,B | 3800 | 17 |
| #007 | 2   | 3630 | 1  |
| #008 | 2   | 3630 | 7  |
| #009 | A,B | 3010 | 2  |
| #010 | A,B | 2007 | 2  |
| #011 | 2   | 1580 | 7  |
| #012 | 2   | 1140 | 21 |
| #013 | 2   | 1140 | 1  |
| #014 | B   | 650  | 30 |
| #015 | A,B | 472  | 4  |